



Gallagher Lake Campground

Development Permit application drawings for new 19-unit hotel at 8380 Gallagher Lake Frontage Road, Oliver
(Lot 3, DL 28s, SDYD, Plan 11388)

SHEET INDEX

#	Name
A000	Cover Sheet
A100	Site Plan
A101	Key Development Metrics & Street Elevation
A200	Ground Floor Plan - Main Building
A201	Upper Floor Plan - Main Building
A210	Elevations - Main Building
A211	Elevations - Main Building
A220	Sections - Main Building
A290	Axonometric View - Main Building
A291	Axonometric View - Main Building
A300	Floor Plans - 1-Unit Building (Stilts)
A310	Elevations - 1-Unit Building (Stilts)
A320	Sections - 1-Unit Building (Stilts)
A390	Axonometric Views - 1-Unit Building (Stilts)
A400	Floor Plans - 2-Unit Building (Stilts)
A410	Elevations - 2-Unit Building (Stilts)
A411	Elevations - 2-Unit Building (Stilts)
A420	Sections - 2-Unit Building (Stilts)
A490	Axonometric Views - 2-Unit Building (Stilts)

VIEW
studio

info@view.studio
+7 921 395 4042
+351 926451779
inst: @view.archi
web: view.studio

notes
1.

revisions
1 Development Permit 18.09.25

client name
client contacts


project name
Gallagher Lake Campground
project address
8380 Gallagher Lake Frontage Road, Oliver

drawn by	D. Vyazemskiy
checked by	
author	VIEW studio
approved by	


stage	Development Permit
project number	200
sheet name	
	Cover Sheet

issue date	18.09.25
current revision date	18.09.25
scale	@ ARCH D
sheet nr.	


A000

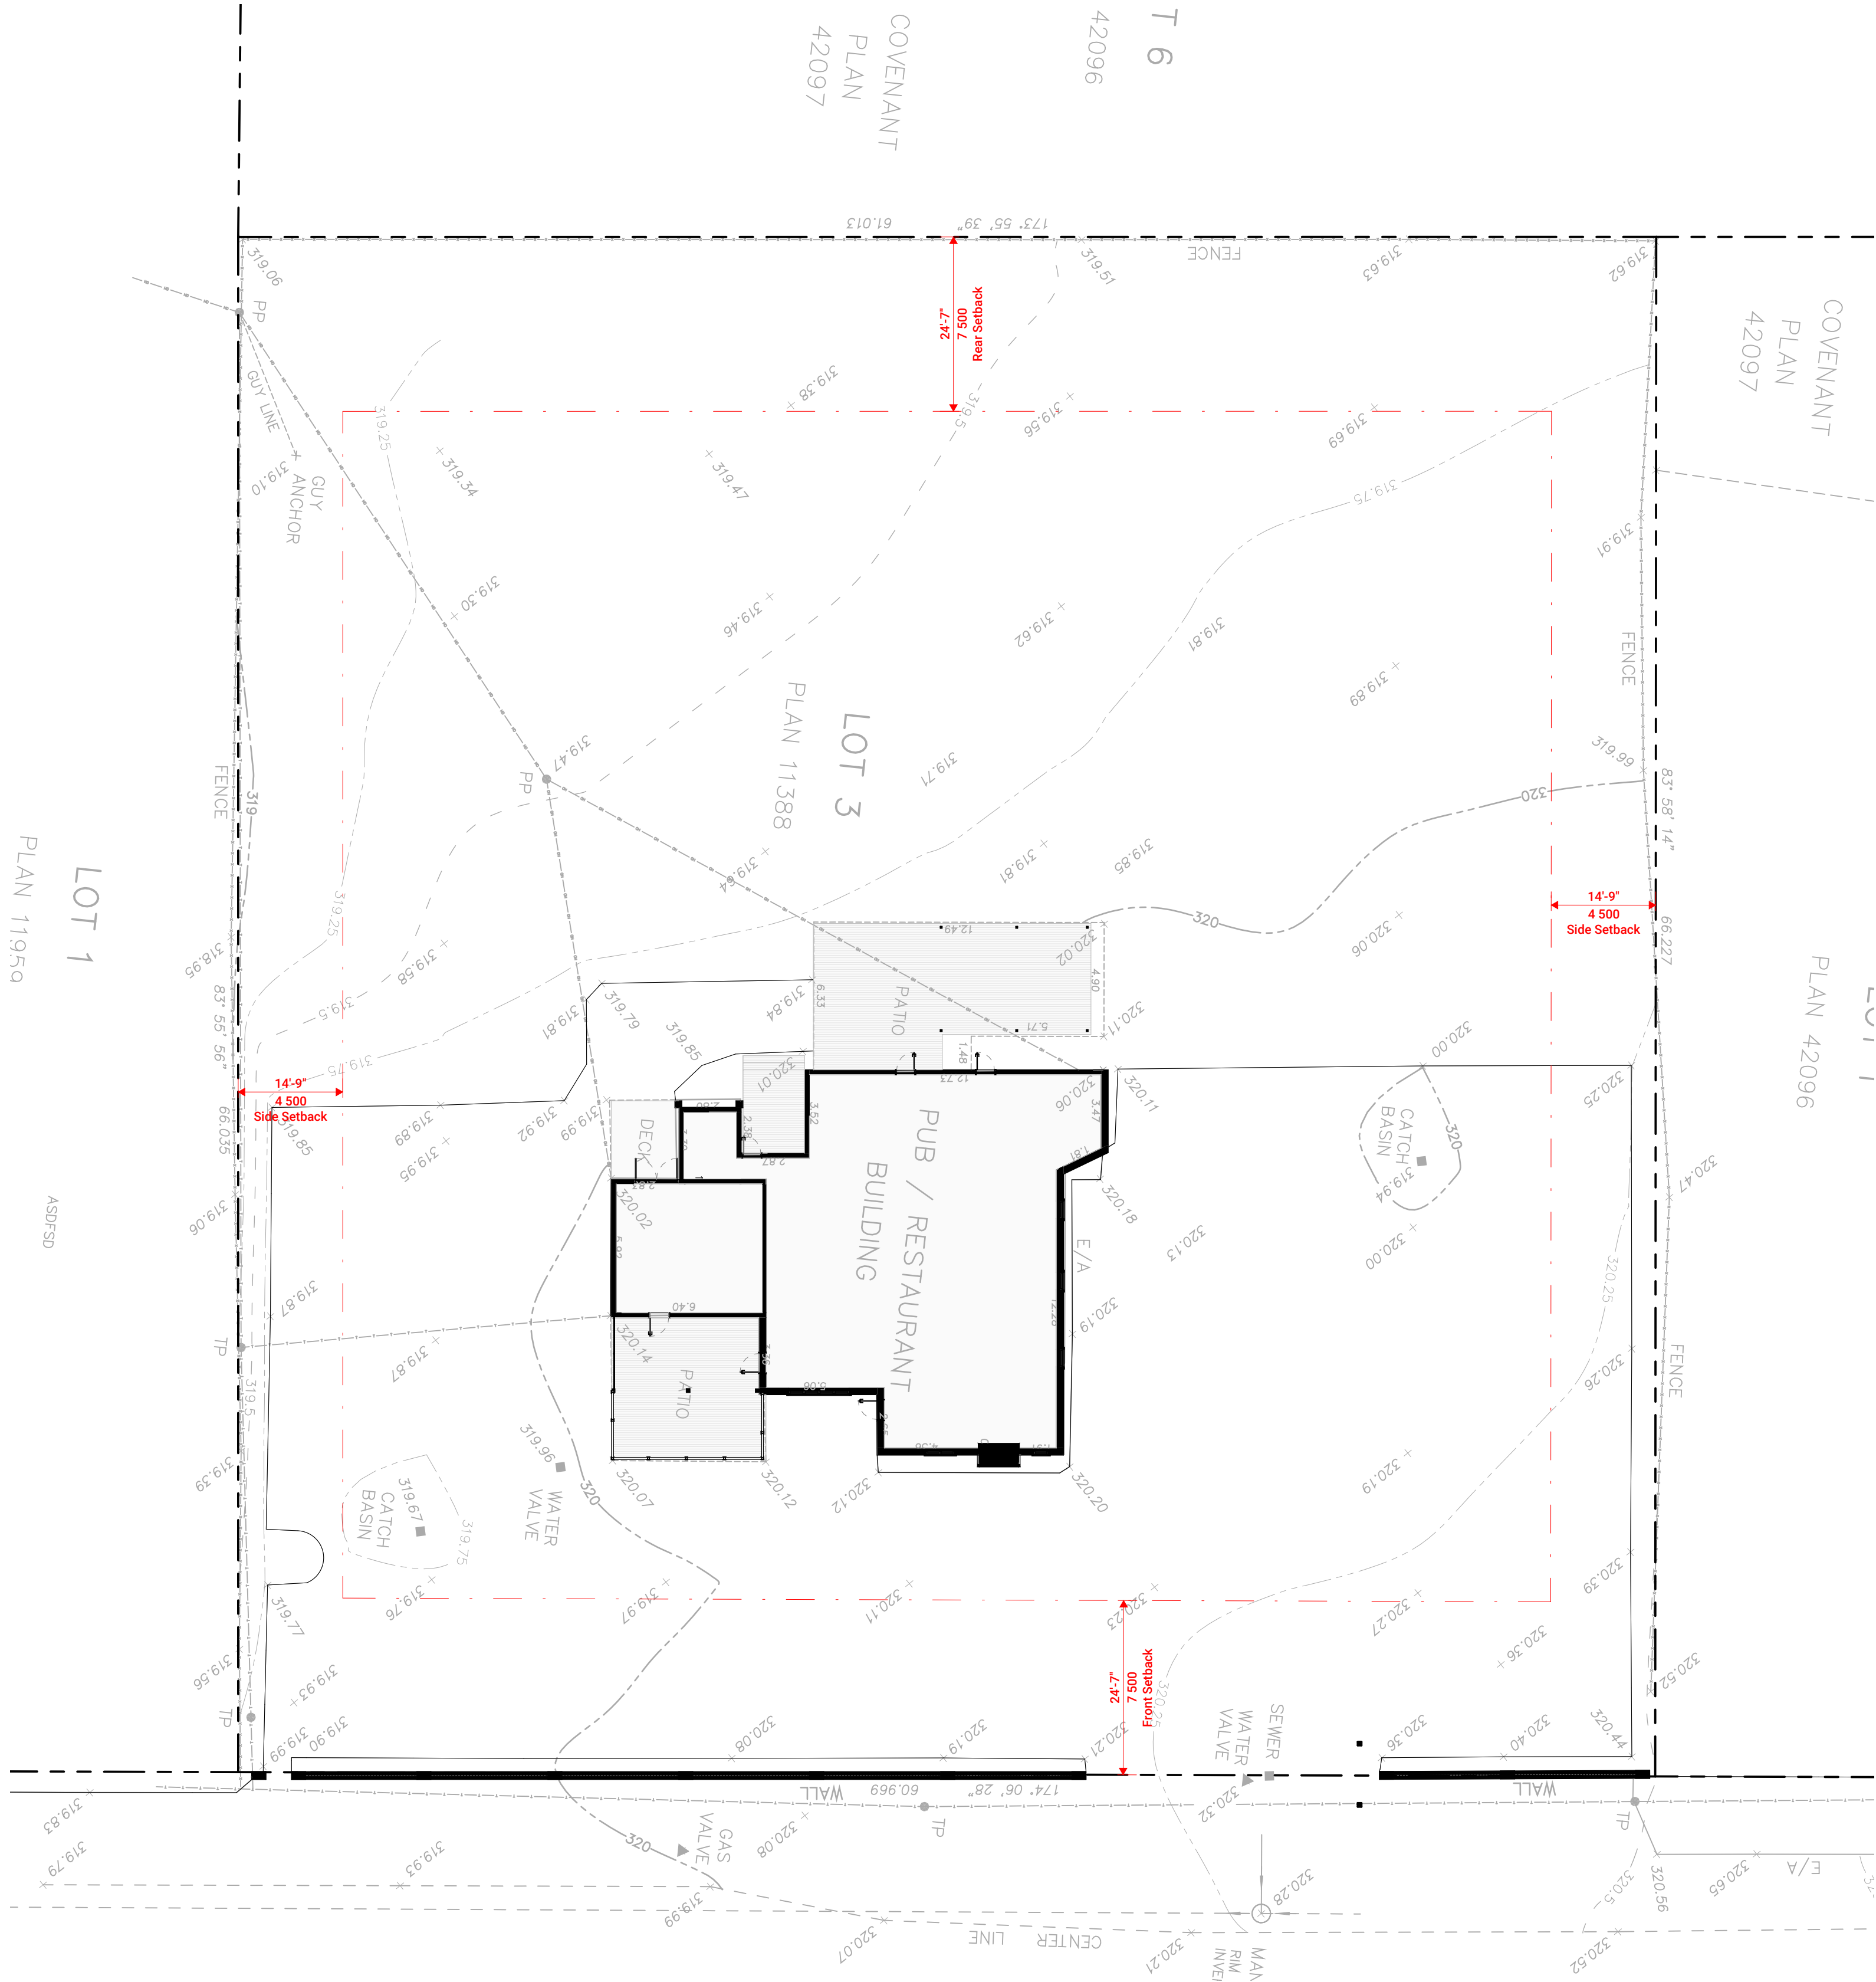

1 Site Plan - Existing
1/16" = 1'-0"

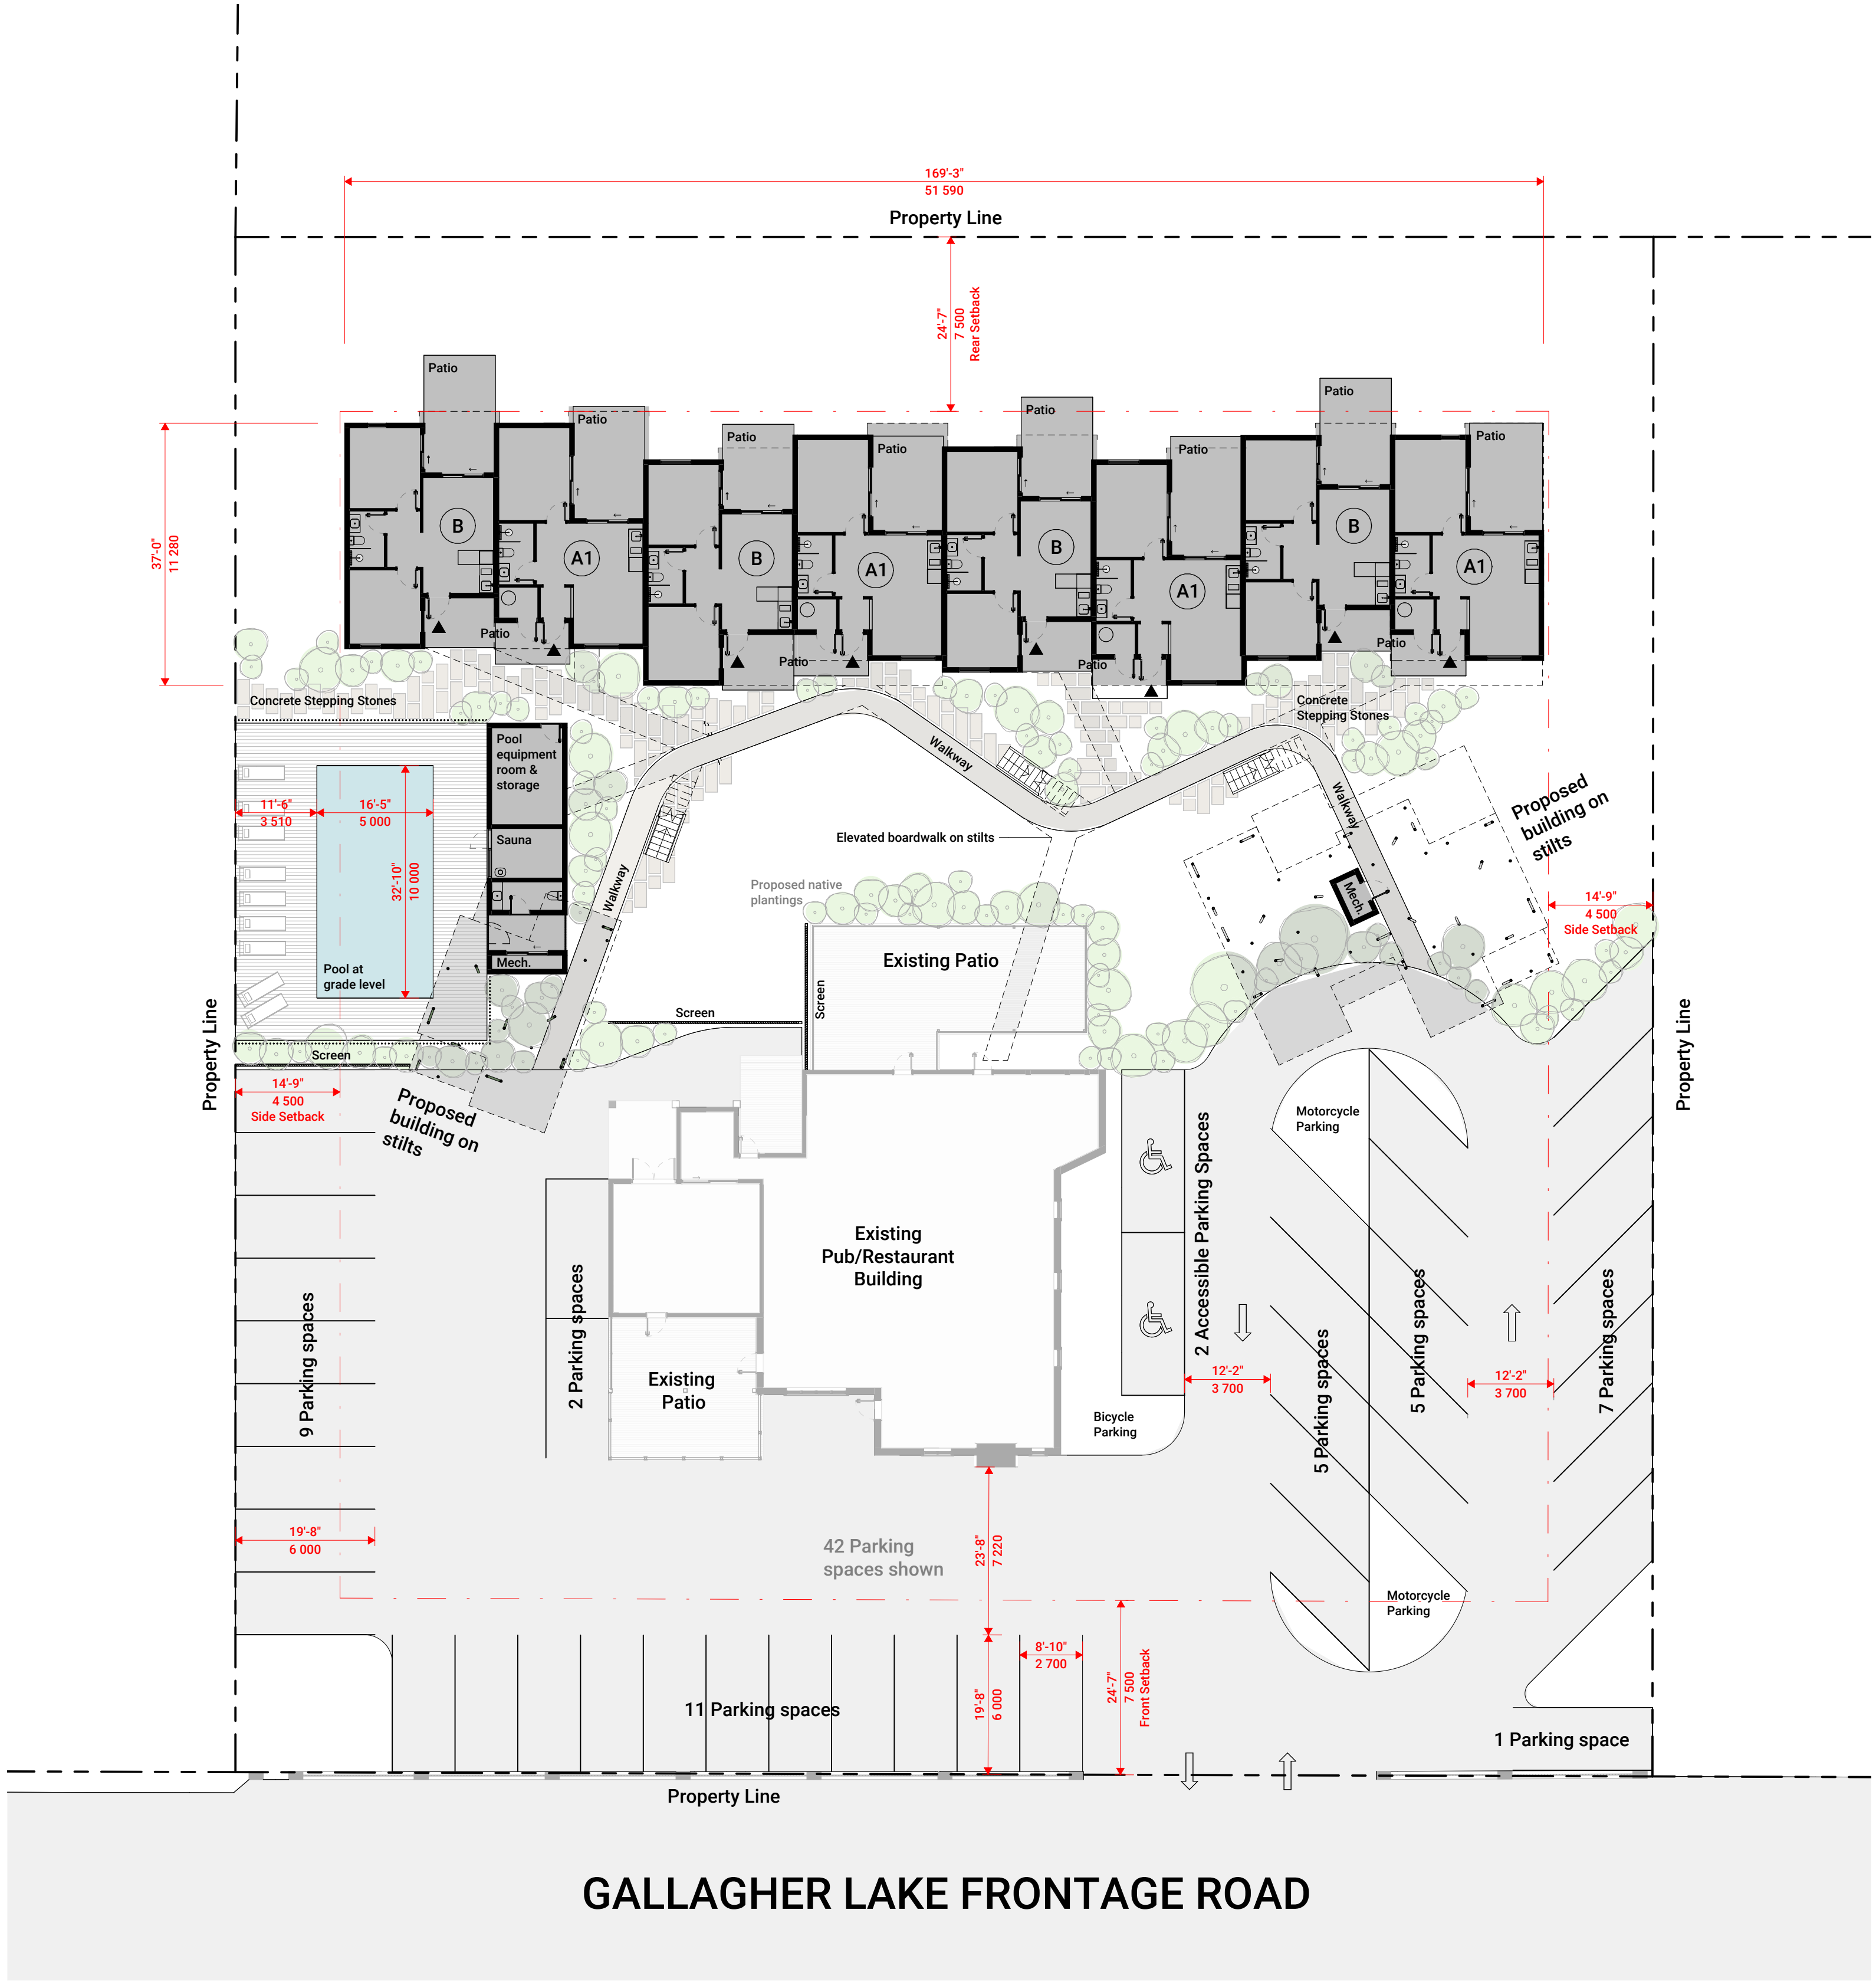


2 Site Plan - Proposed
1/16" = 1'-0"

 

VIEW
studio

info@view.studio
+7 921 395 4042
+351 926451779
inst: @view.archi
web: view.studio

notes

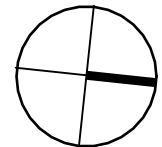

revisions

1	Development Permit	18.09.25
---	--------------------	----------

client name

client contacts

project name

Gallagher Lake Campground
8380 Gallagher Lake Frontage Road, Oliver

drawn by

D. Vyazemskiy
checked by
author
approved by

stage

Development Permit
project number
200
sheet name

issue date

18.09.25
current revision date
18.09.25
scale
1/16" = 1'-0" @ ARCH D
sheet nr.

Site Plan

A100



1 Street Elevation
1 : 70



2 Birds Eye View

KEY DEVELOPMENT METRICS:

PROPERTY METRICS:

SITE AREA: ~0.4 HECTARES (~4,015 M² / 43217.1 SQF)
EXISTING BUILDING FOOTPRINT: 372 M² / 4004.2 SQF
SITE COVERAGE EXISTING: 9.26%

PROPOSED DEVELOPMENT:

TOTAL NUMBER OF UNITS: 19

TYPE A: 8
(1 BR UNIT, INTERIOR FLOOR AREA 35.8 m2 / 385.8 SQF)

TYPE A1: 4
(1 BR UNIT+BOILER ROOM, INTERIOR FLOOR AREA 39.64 m2 / 426.7 SQF)

TYPE B: 7
(2 BR UNIT, INTERIOR FLOOR AREA 43.11 m2 / 464.1 SQF)

PARCEL COVERAGE:

- MAIN BUILDING FOOTPRINT: 545 M² / 5860 SQF
- POOL AREA FOOTPRINT: POOL 50 M² / 538 SQF + DECK 97.7 M² / 1052 SQF
- POOL BUILDING + 1BR UNIT ON STILTS FOOTPRINT: ~ 85 M² /916 SQF
- 2BR UNIT ON STILTS FOOTPRINT: ~129.7 M² / 1397 SQF
- TREE WALK FOOTPRINT (INCL STAIRS): ~ 102.2 / 1100 SQF
- TOTAL NEW PARCEL COVERAGE: ~ 1009.6 M² / 10867.2 SF (25.14%)
- TOTAL PROPOSED PARCEL COVERAGE % (INCL. EXIST.): ~34.4%

GROSS FLOOR AREA:

GROSS FLOOR AREA MAIN BUILDING UF: 363.9 M² / 3917 SQF
GROSS FLOOR AREA MAIN BUILDING GF: 385.6 M² / 4151 SQF
GROSS FLOOR AREA UNITS ON STILTS (UF): 150.5M² / 1620 SQF
GROSS FLOOR AREA POOL BUILDING 37.3 M² / 401 SQF


GROSS FLOOR AREA TOTAL: 937.3 M² / 10089 SQF

MATERIAL LEGEND

- 01 Natural Wood siding
- 02 Graphite-colored standing seam metal roofing
- 03 Window and door frames: aluminum, graphite anodized/powder-coated
- 04 Corrugated metal siding (black)
- 05 Stucco facade finish
- 06 Cast-in-place concrete
- 07 Paint-coated metal (Forest Green)
- 08 Painted board (color: Forest Green)




1 Ground Floor Plan
3/16" = 1'-0"

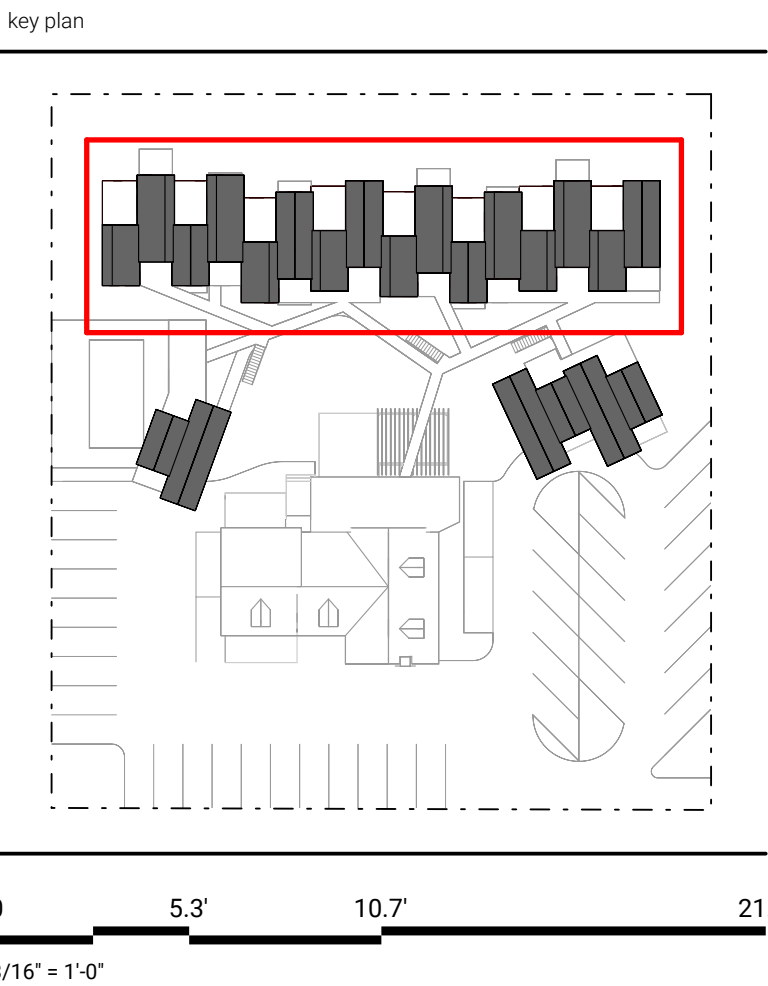

VIEW
studio

info@view.studio
+7 921 395 4042
+351 926451779
inst: @view.archi
web: view.studio

notes
1. All dimensions are shown to F.O. stud or F.O. concrete U.N.O.

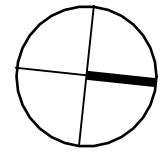

revisions

1 Development Permit	18.09.25

client name

client contacts

project name

Gallagher Lake
Campground

project address

8380 Gallagher Lake
Frontage Road, Oliver

drawn by

D. Vyazemskiy

checked by

VIEW studio

author

VIEW studio

approved by

stage

Schematic Design

project number

200

sheet name

Ground Floor Plan -
Main Building

issue date

18.09.25

current revision date

18.09.25


scale As indicated @ ARCH D

sheet nr.


A200



1 Upper Floor Plan
3/16" = 1'-0"

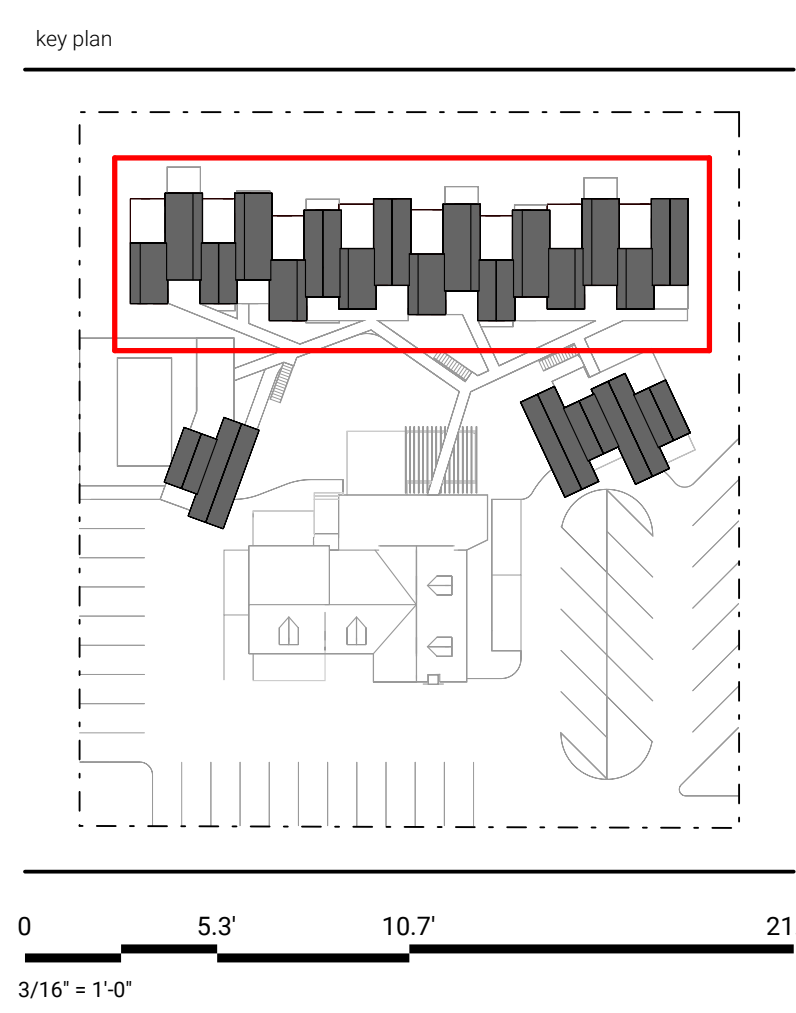



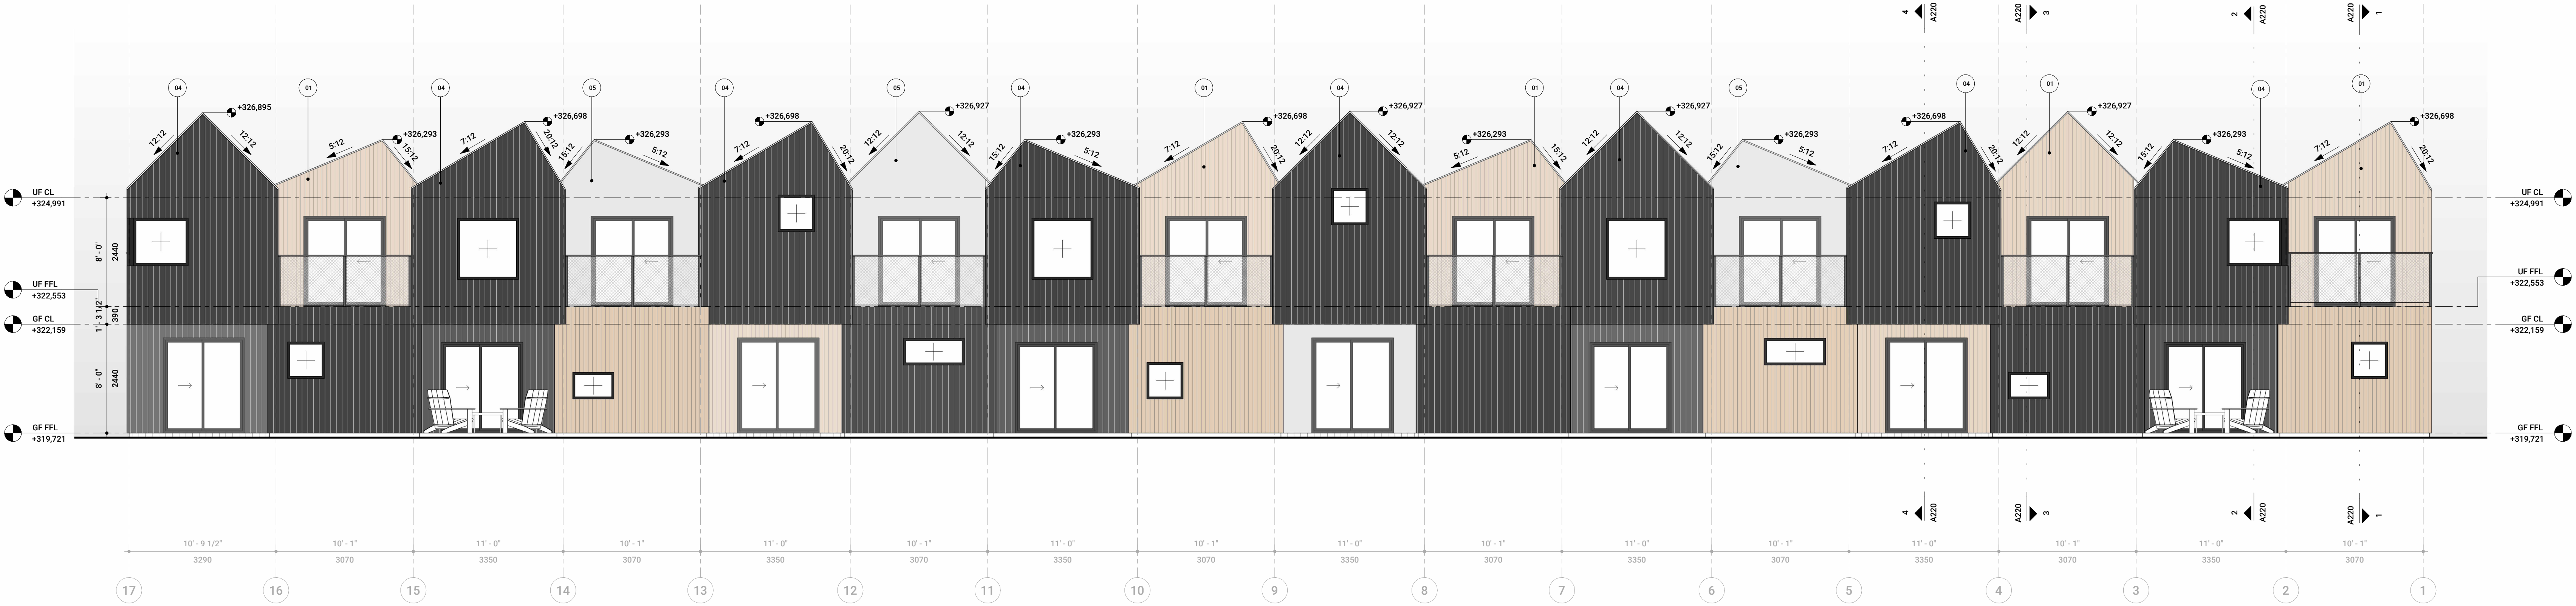


1 Elevation 3
3/16" = 1'-0"



2 Elevation 4
3/16" = 1'-0"

MATERIAL LEGEND

- 01 Natural Wood siding
- 02 Graphite-colored standing seam metal roofing
- 03 Window and door frames: aluminum, graphite anodized/powder-coated
- 04 Corrugated metal siding (black)
- 05 Stucco facade finish
- 06 Cast-in-place concrete
- 07 Paint-coated metal (Forest Green)
- 08 Painted board (color: Forest Green)

 

VIEW
studio

info@view.studio
+7 921 395 4042
+351 926451779
inst: @view.archi
web: view.studio


notes
1. All dimensions are shown to F.O. stud or F.O. concrete U.N.O.

revisions	client name	project name	drawn by	stage	issue date
		Gallagher Lake Campground	D. Vyazemskiy	Schematic Design	18.09.25
	client contacts	project address	checked by	project number	current revision date
		8380 Gallagher Lake Frontage Road, Oliver	VIEW studio	200	18.09.25
1 Development Permit 18.09.25			approved by	sheet name	scale
				Elevations - Main Building	As indicated @ ARCH D
					sheet nr.

A211



5 Section 01
3/16" = 1'-0"

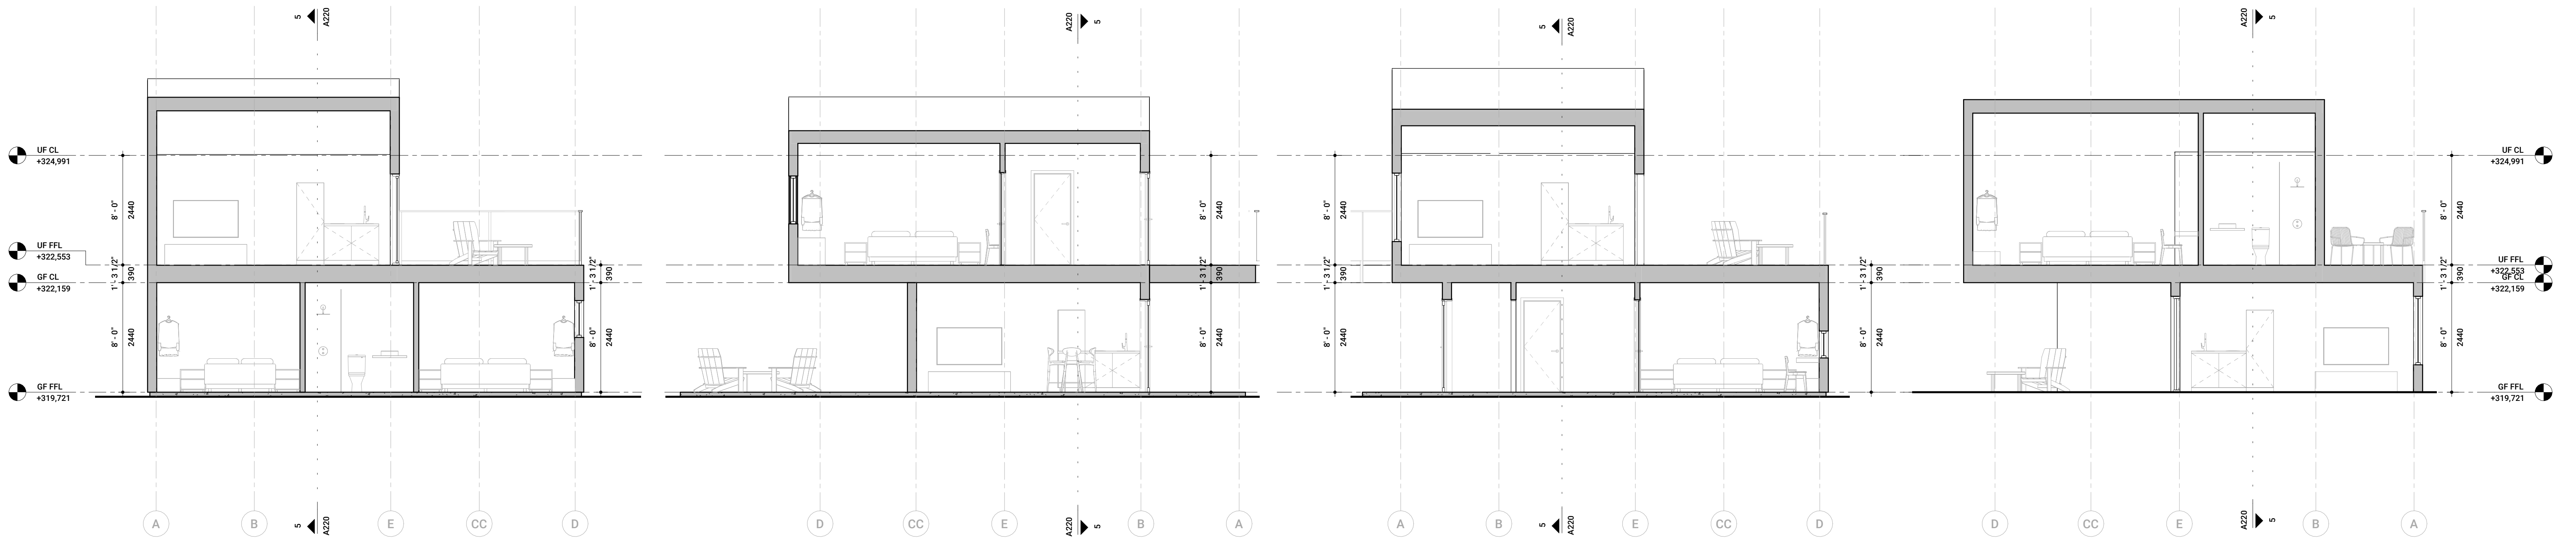



1 Section 02
3/16" = 1'-0"

2 Section 03
3/16" = 1'-0"

3 Section 04
3/16" = 1'-0"

4 Section 05
3/16" = 1'-0"

 

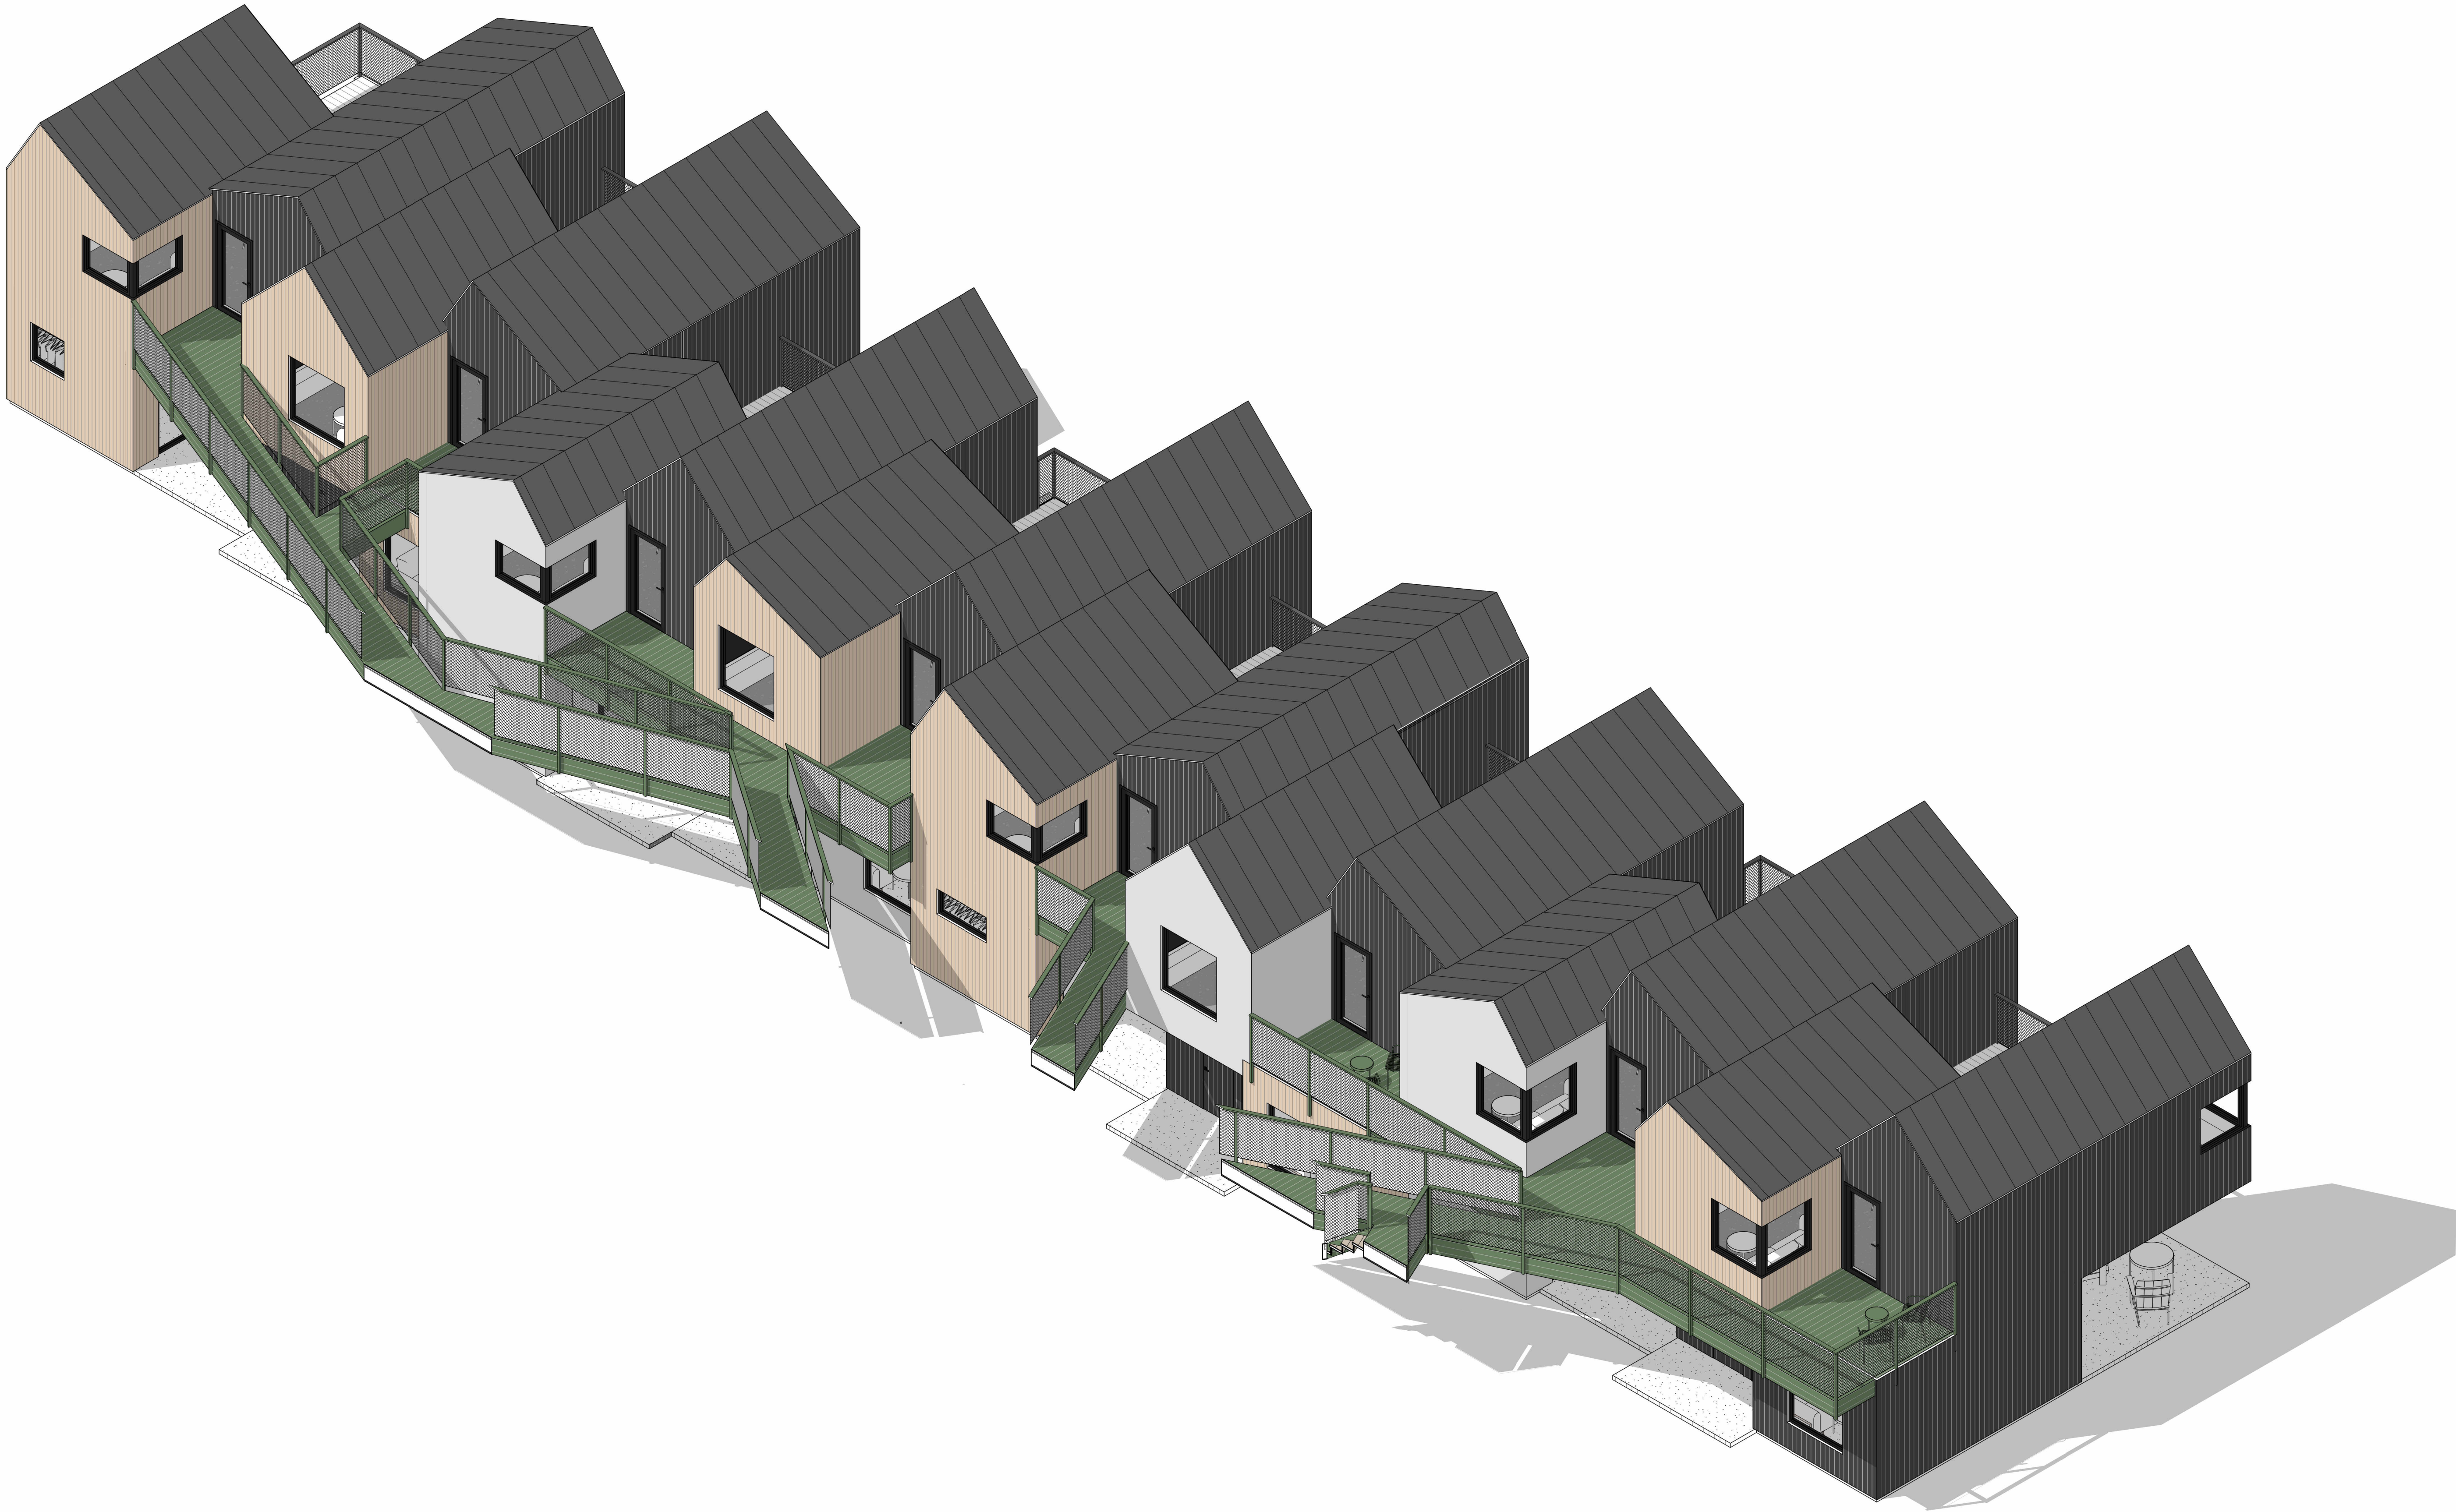

MATERIAL LEGEND

- 01

Natural Wood siding
- 02

Graphite-colored standing seam metal roofing
- 03

Window and door frames: aluminum, graphite anodized/powder-coated
- 04

Corrugated metal siding (black)
- 05

Stucco facade finish
- 06

Cast-in-place concrete
- 07

Paint-coated metal (Forest Green)
- 08

Painted board (color: Forest Green)



VIEW
studio

info@view.studio
+7 921 395 4042
+351 926451779
inst: @view.archi
web: view.studio

notes
1. All dimensions are shown to F.O. stud or F.O. concrete U.N.O.

revisions
1 Development Permit 18.09.25

client name
client contacts

project name
Gallagher Lake Campground
project address
8380 Gallagher Lake Frontage Road, Oliver

drawn by	D. Vyazemskiy
checked by	
author	VIEW studio
approved by	

stage	Schematic Design
project number	200
sheet name	Axonometric View - Main Building

issue date	18.09.25
current revision date	18.09.25
scale	1 : 50 @ ARCH D
sheet nr.	

A290



MATERIAL LEGEND

- 01

Natural Wood siding
- 02

Graphite-colored standing seam metal roofing
- 03

Window and door frames: aluminum, graphite anodized/powder-coated
- 04


Corrugated metal siding (black)
- 05

Stucco facade finish
- 06

Cast-in-place concrete
- 07

Paint-coated metal (Forest Green)
- 08

Painted board (color: Forest Green)

 

VIEW
studio

info@view.studio
+7 921 395 4042
+351 926451779
inst: @view.archi
web: view.studio

notes
1. All dimensions are shown to F.O. stud or F.O. concrete U.N.O.

revisions
1 Development Permit 18.09.25

client name
client contacts

project name
Gallagher Lake Campground
project address
8380 Gallagher Lake Frontage Road, Oliver

drawn by
D. Vyazemskiy
checked by
author
VIEW studio
approved by

stage
Schematic Design
project number
200
sheet name
Axonometric View - Main Building

issue date
18.09.25
current revision date
18.09.25
scale
1 : 50 @ ARCH D
sheet nr.

A291

notes

1. All dimensions are shown to F.O. stud or F.O. concrete U.N.O.


1 Ground Floor Plan

1/4" = 1'-0"

2 Upper Floor Plan

1/4" = 1'-0"

north arrow

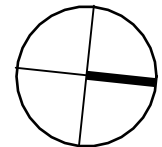

revisions

1	Development Permit	18.09.25
---	--------------------	----------

client name

client contacts

project name

Gallagher Lake
Campground
8380 Gallagher Lake
Frontage Road, Oliver

drawn by

D. Vyazemskiy
checked by
author
approved by
VIEW studio

stage

Schematic Design
project number
200
sheet name


Floor Plans - 1-Unit
Building (Stilts)

issue date

18.09.25
current revision date
18.09.25
scale
As indicated @ ARCH D
sheet nr.

A300

key plan

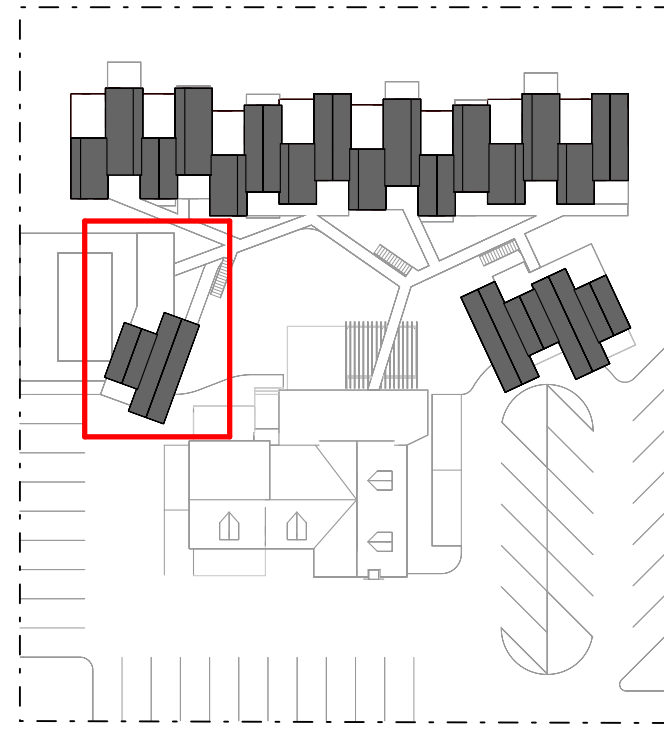

0 4' 8' 16'
1/4" = 1'-0"

revisions	client name
1 Development Permit	18.09.25


client contacts

project name
Gallagher Lake Campground
project address
8380 Gallagher Lake Frontage Road, Oliver

drawn by	D. Vyazemskiy
checked by	
author	VIEW studio
approved by	

stage	Schematic Design
project number	200
sheet name	Elevations - 1-Unit Building (Stilts)



issue date	18.09.25
current revision date	18.09.25
scale	As indicated @ ARCH D
sheet nr.	

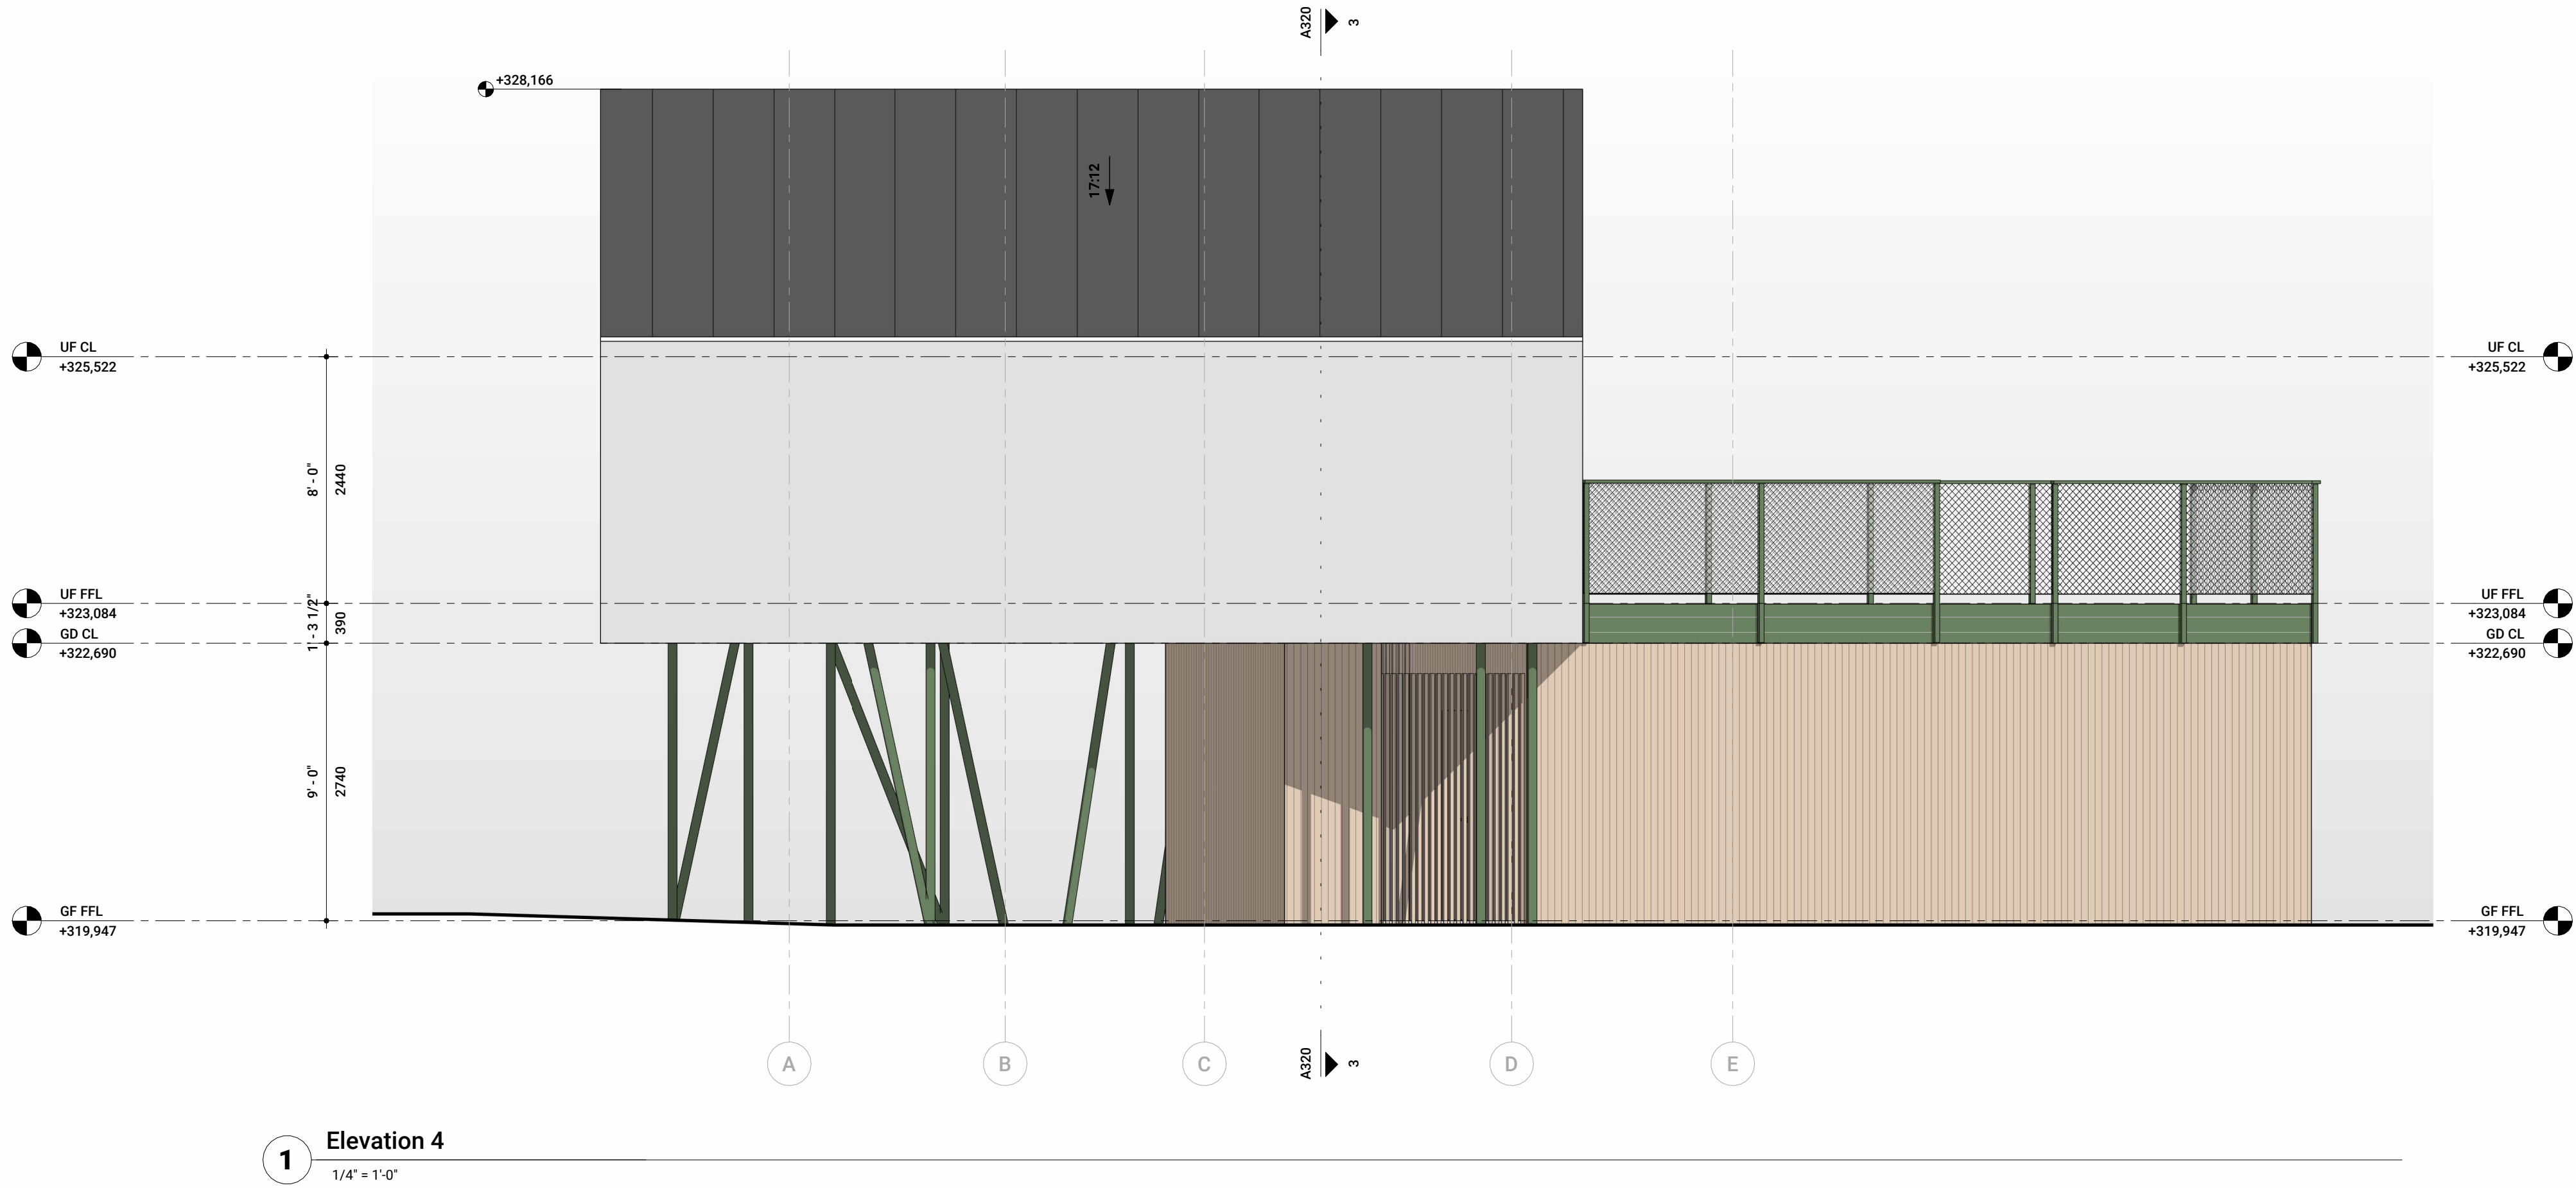


MATERIAL LEGEND


- 01 Natural Wood siding
- 02 Graphite-colored standing seam metal roofing
- 03 Window and door frames: aluminum, graphite anodized/powder-coated
- 04 Corrugated metal siding (black)
- 05 Stucco facade finish
- 06 Cast-in-place concrete
- 07 Paint-coated metal (Forest Green)
- 08 Painted board (color: Forest Green)

key plan

 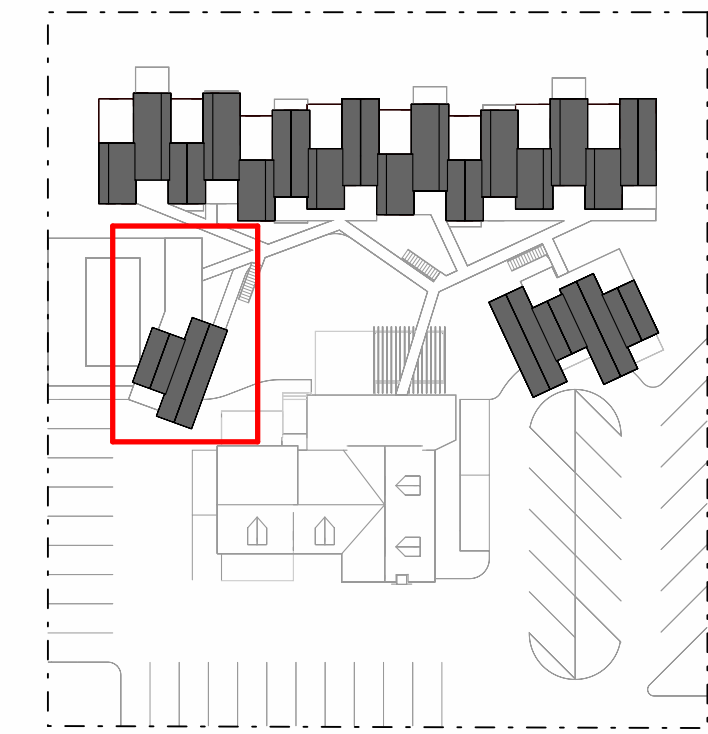


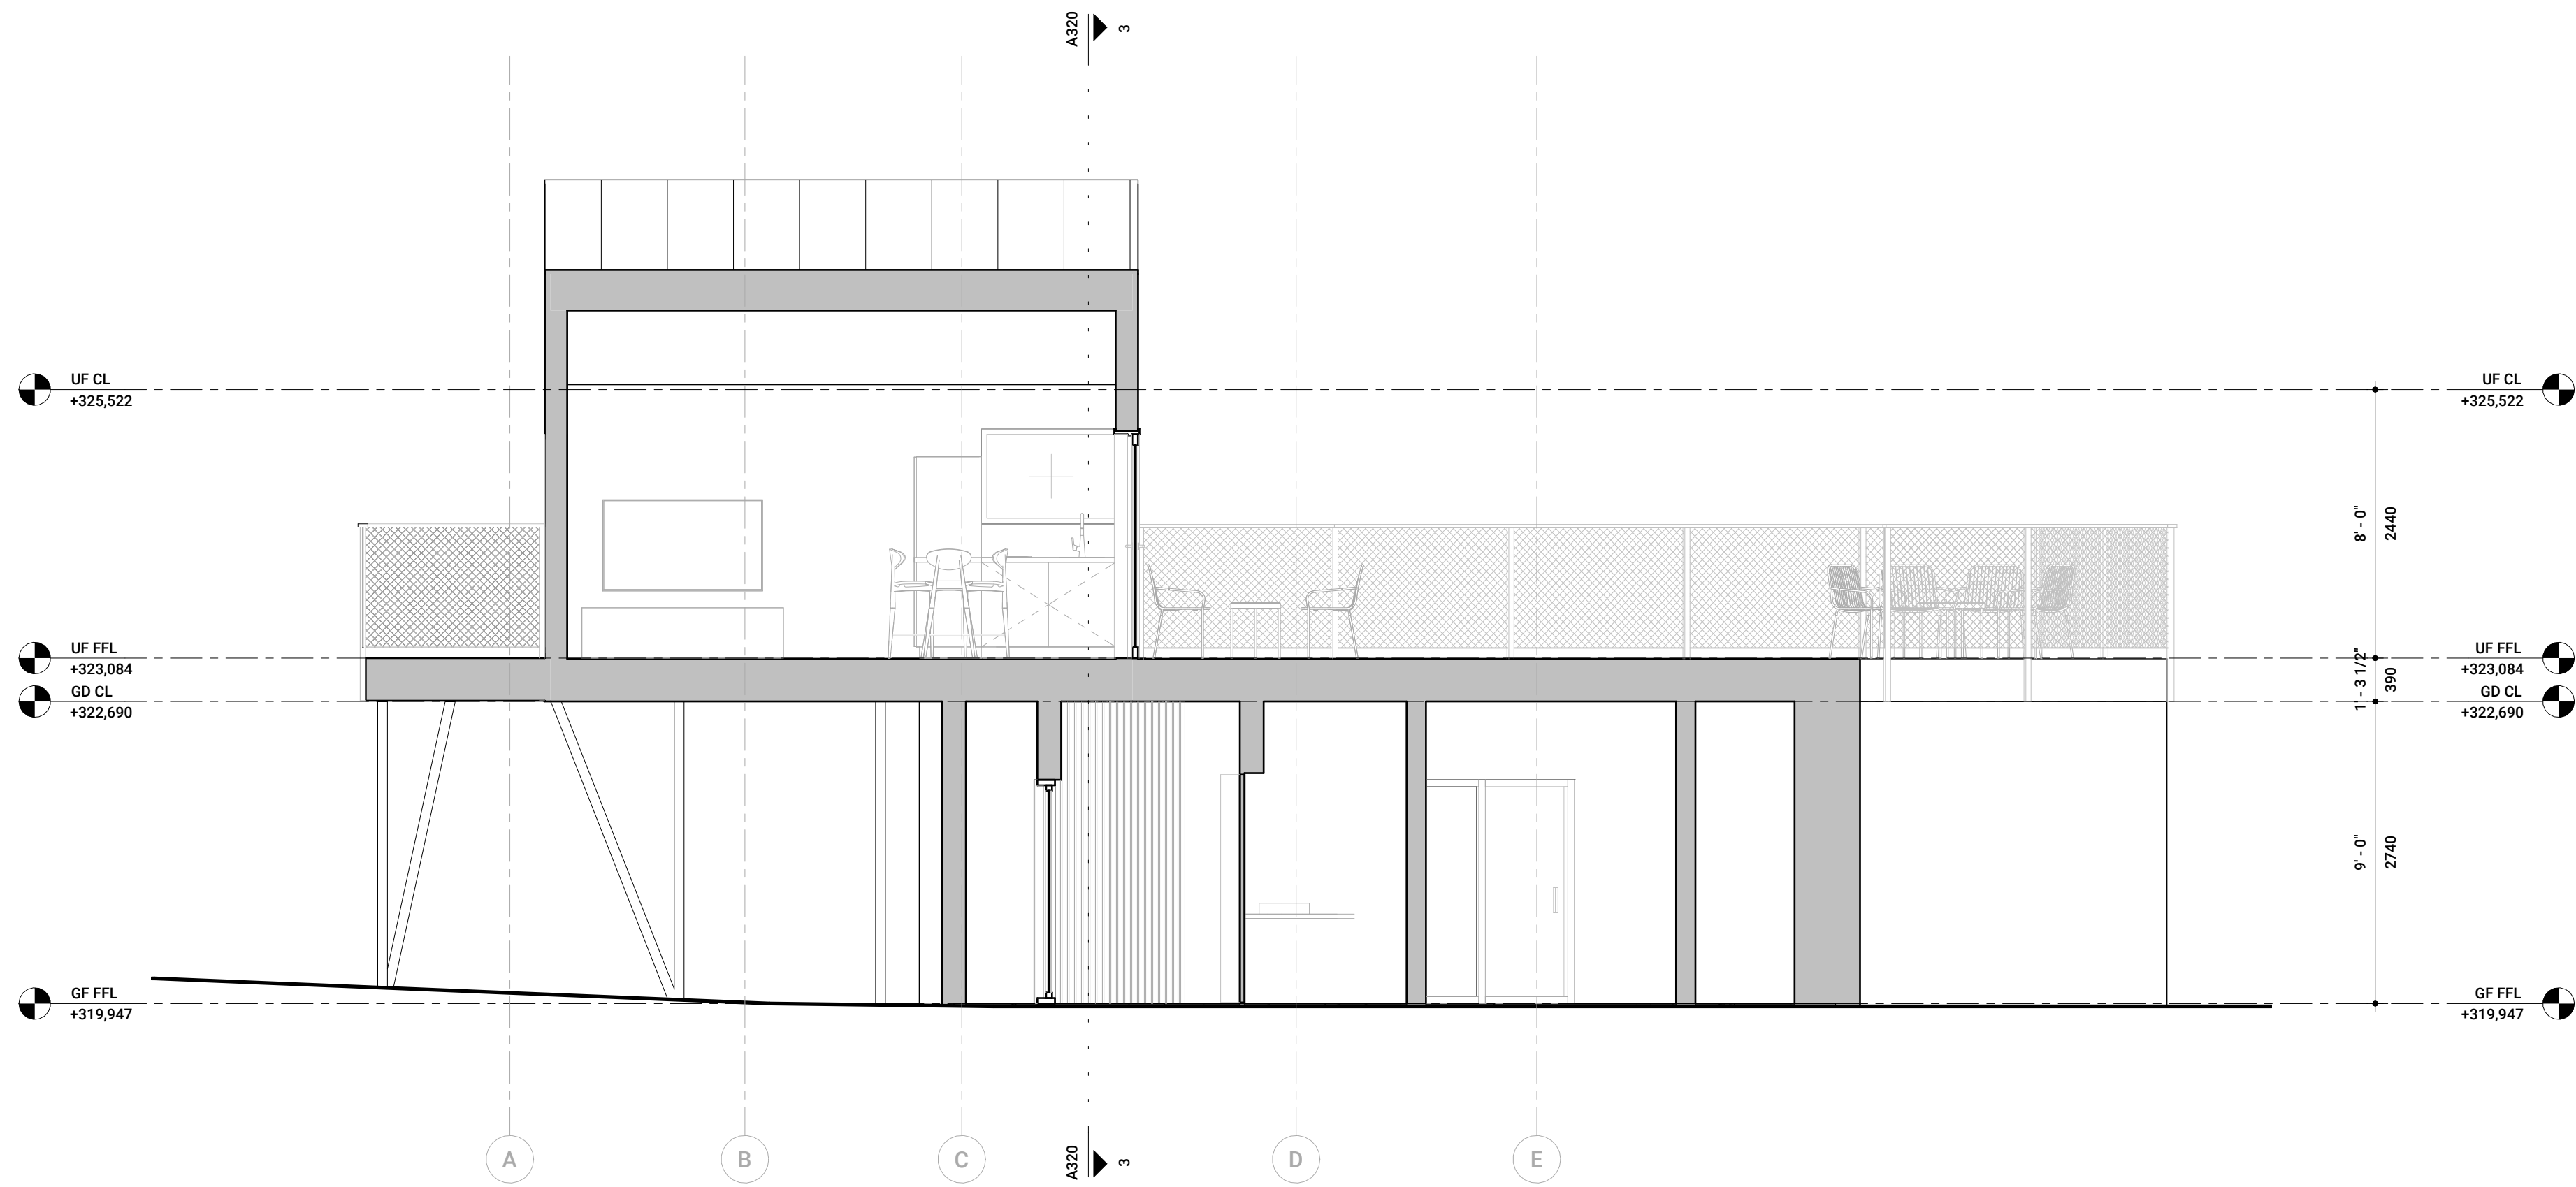


2 Section 1
1/4" = 1'-0"

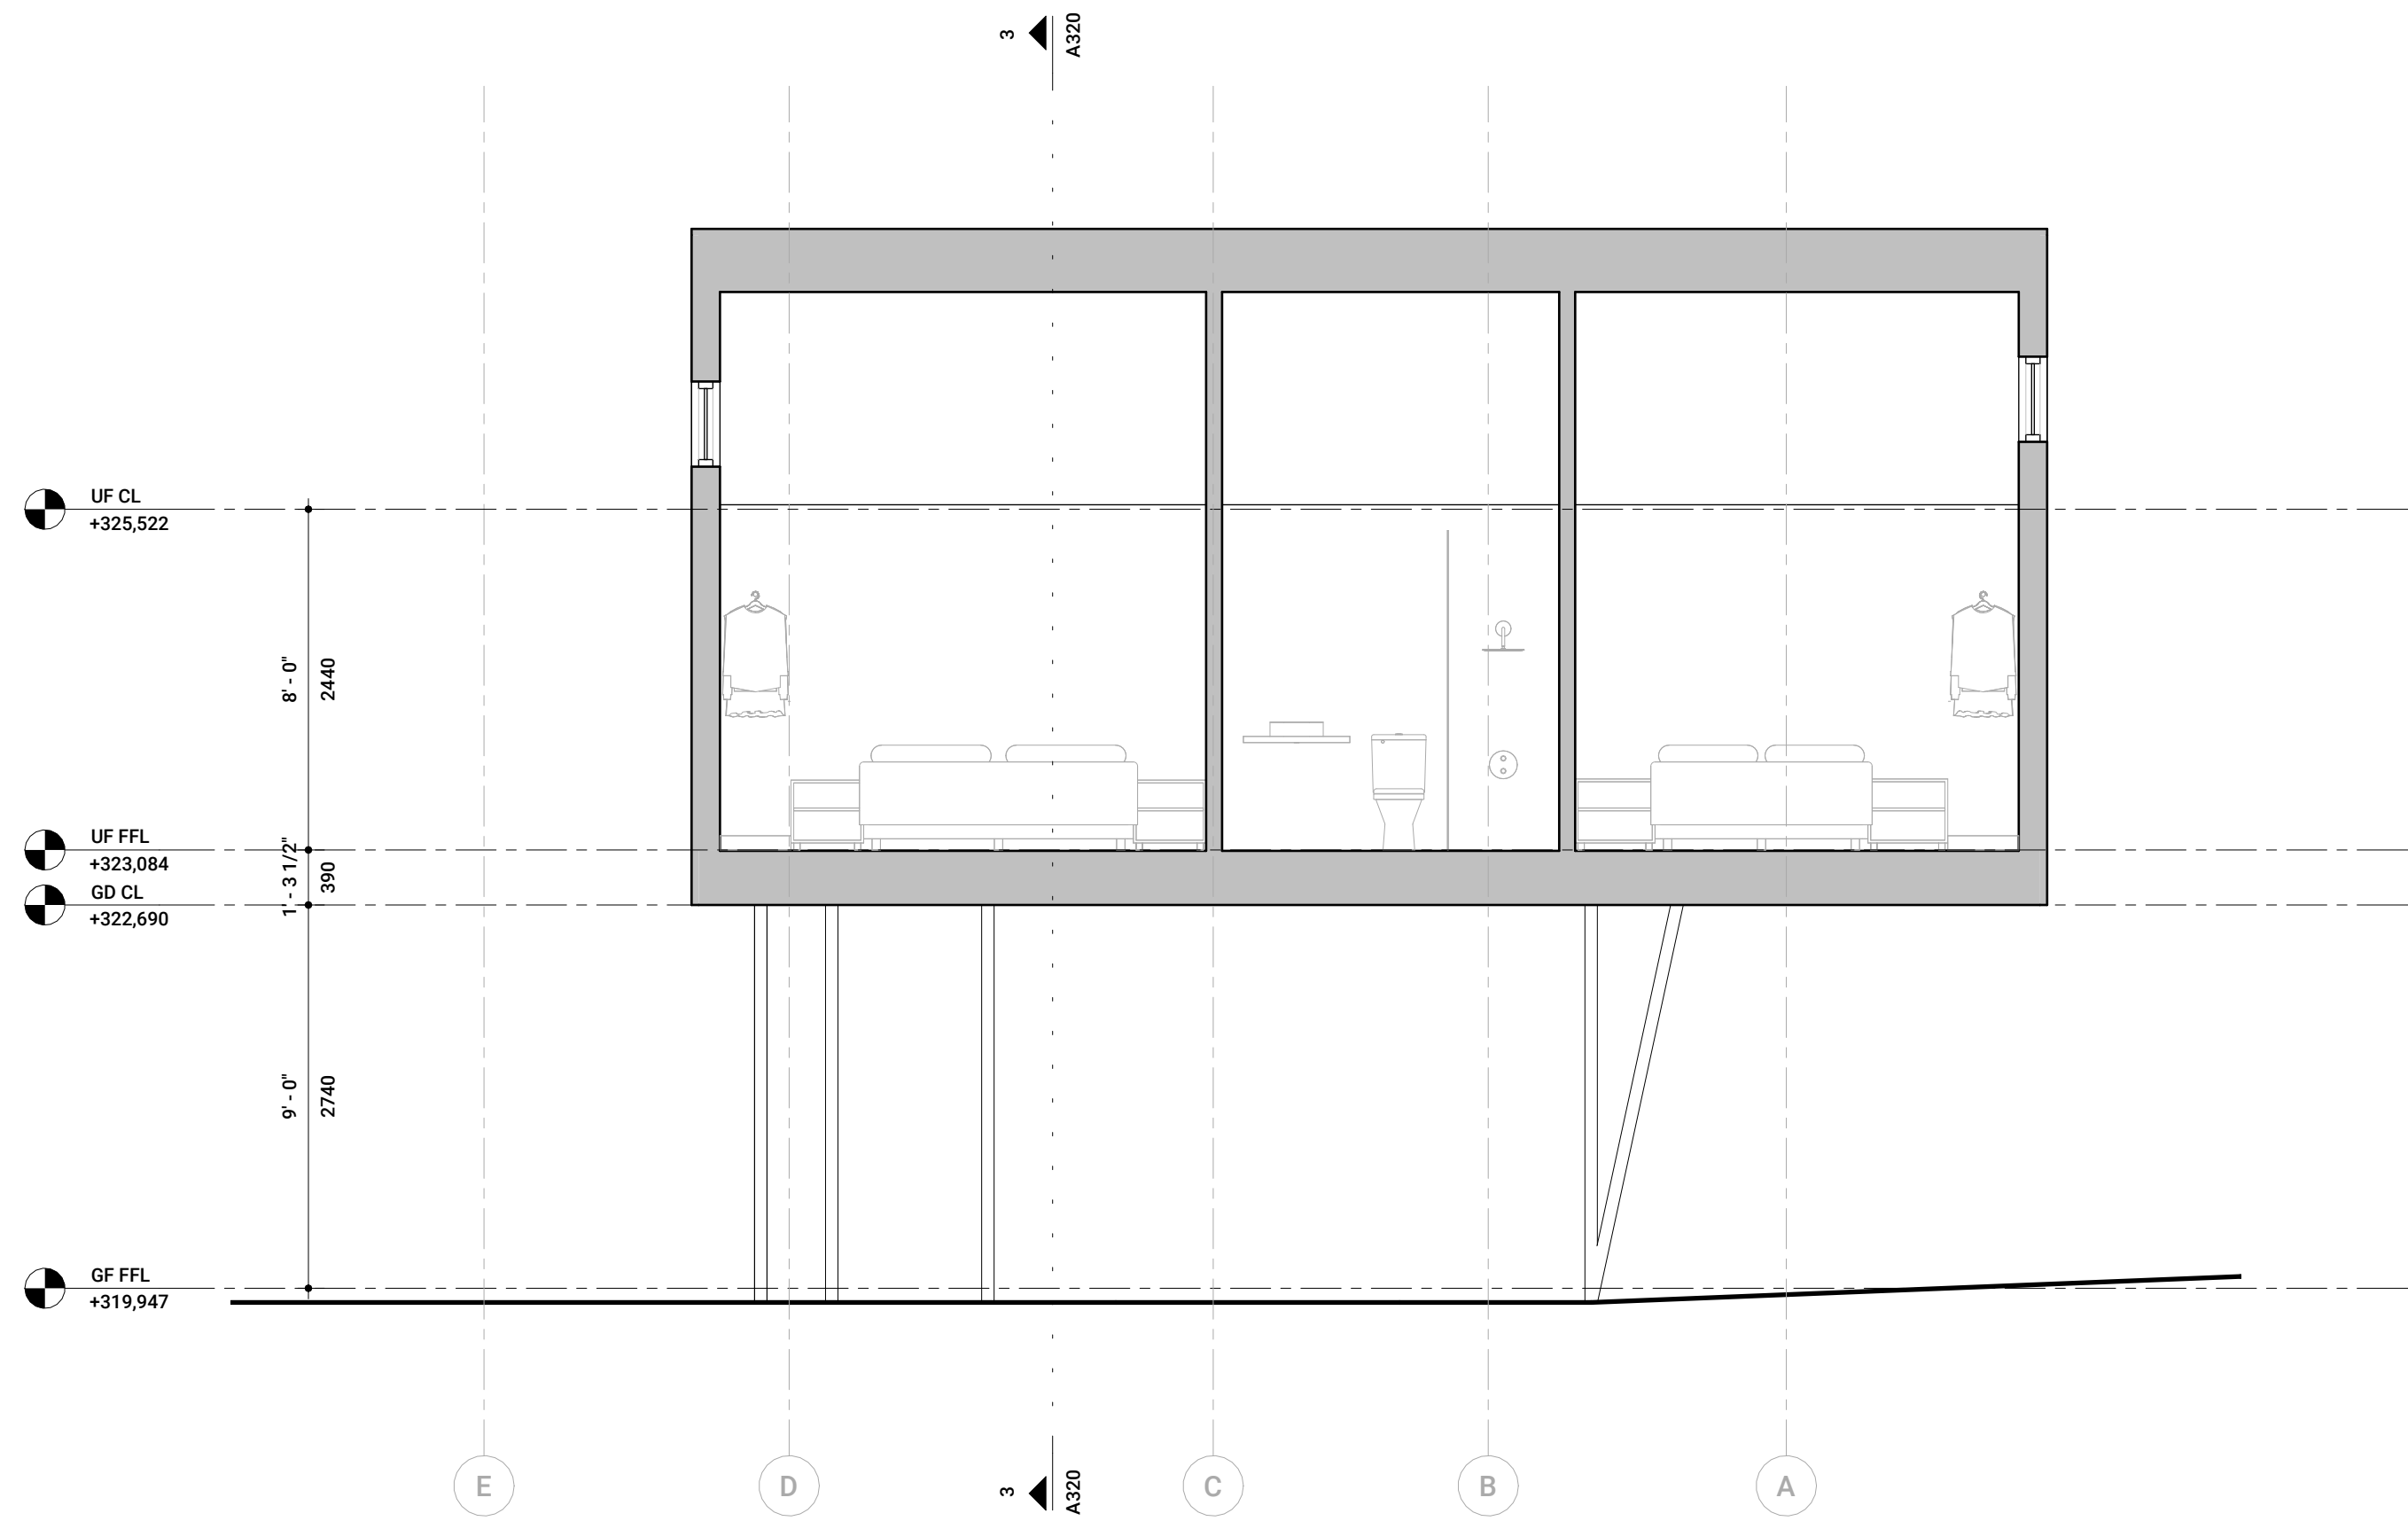


1 Section 2
1/4" = 1'-0"

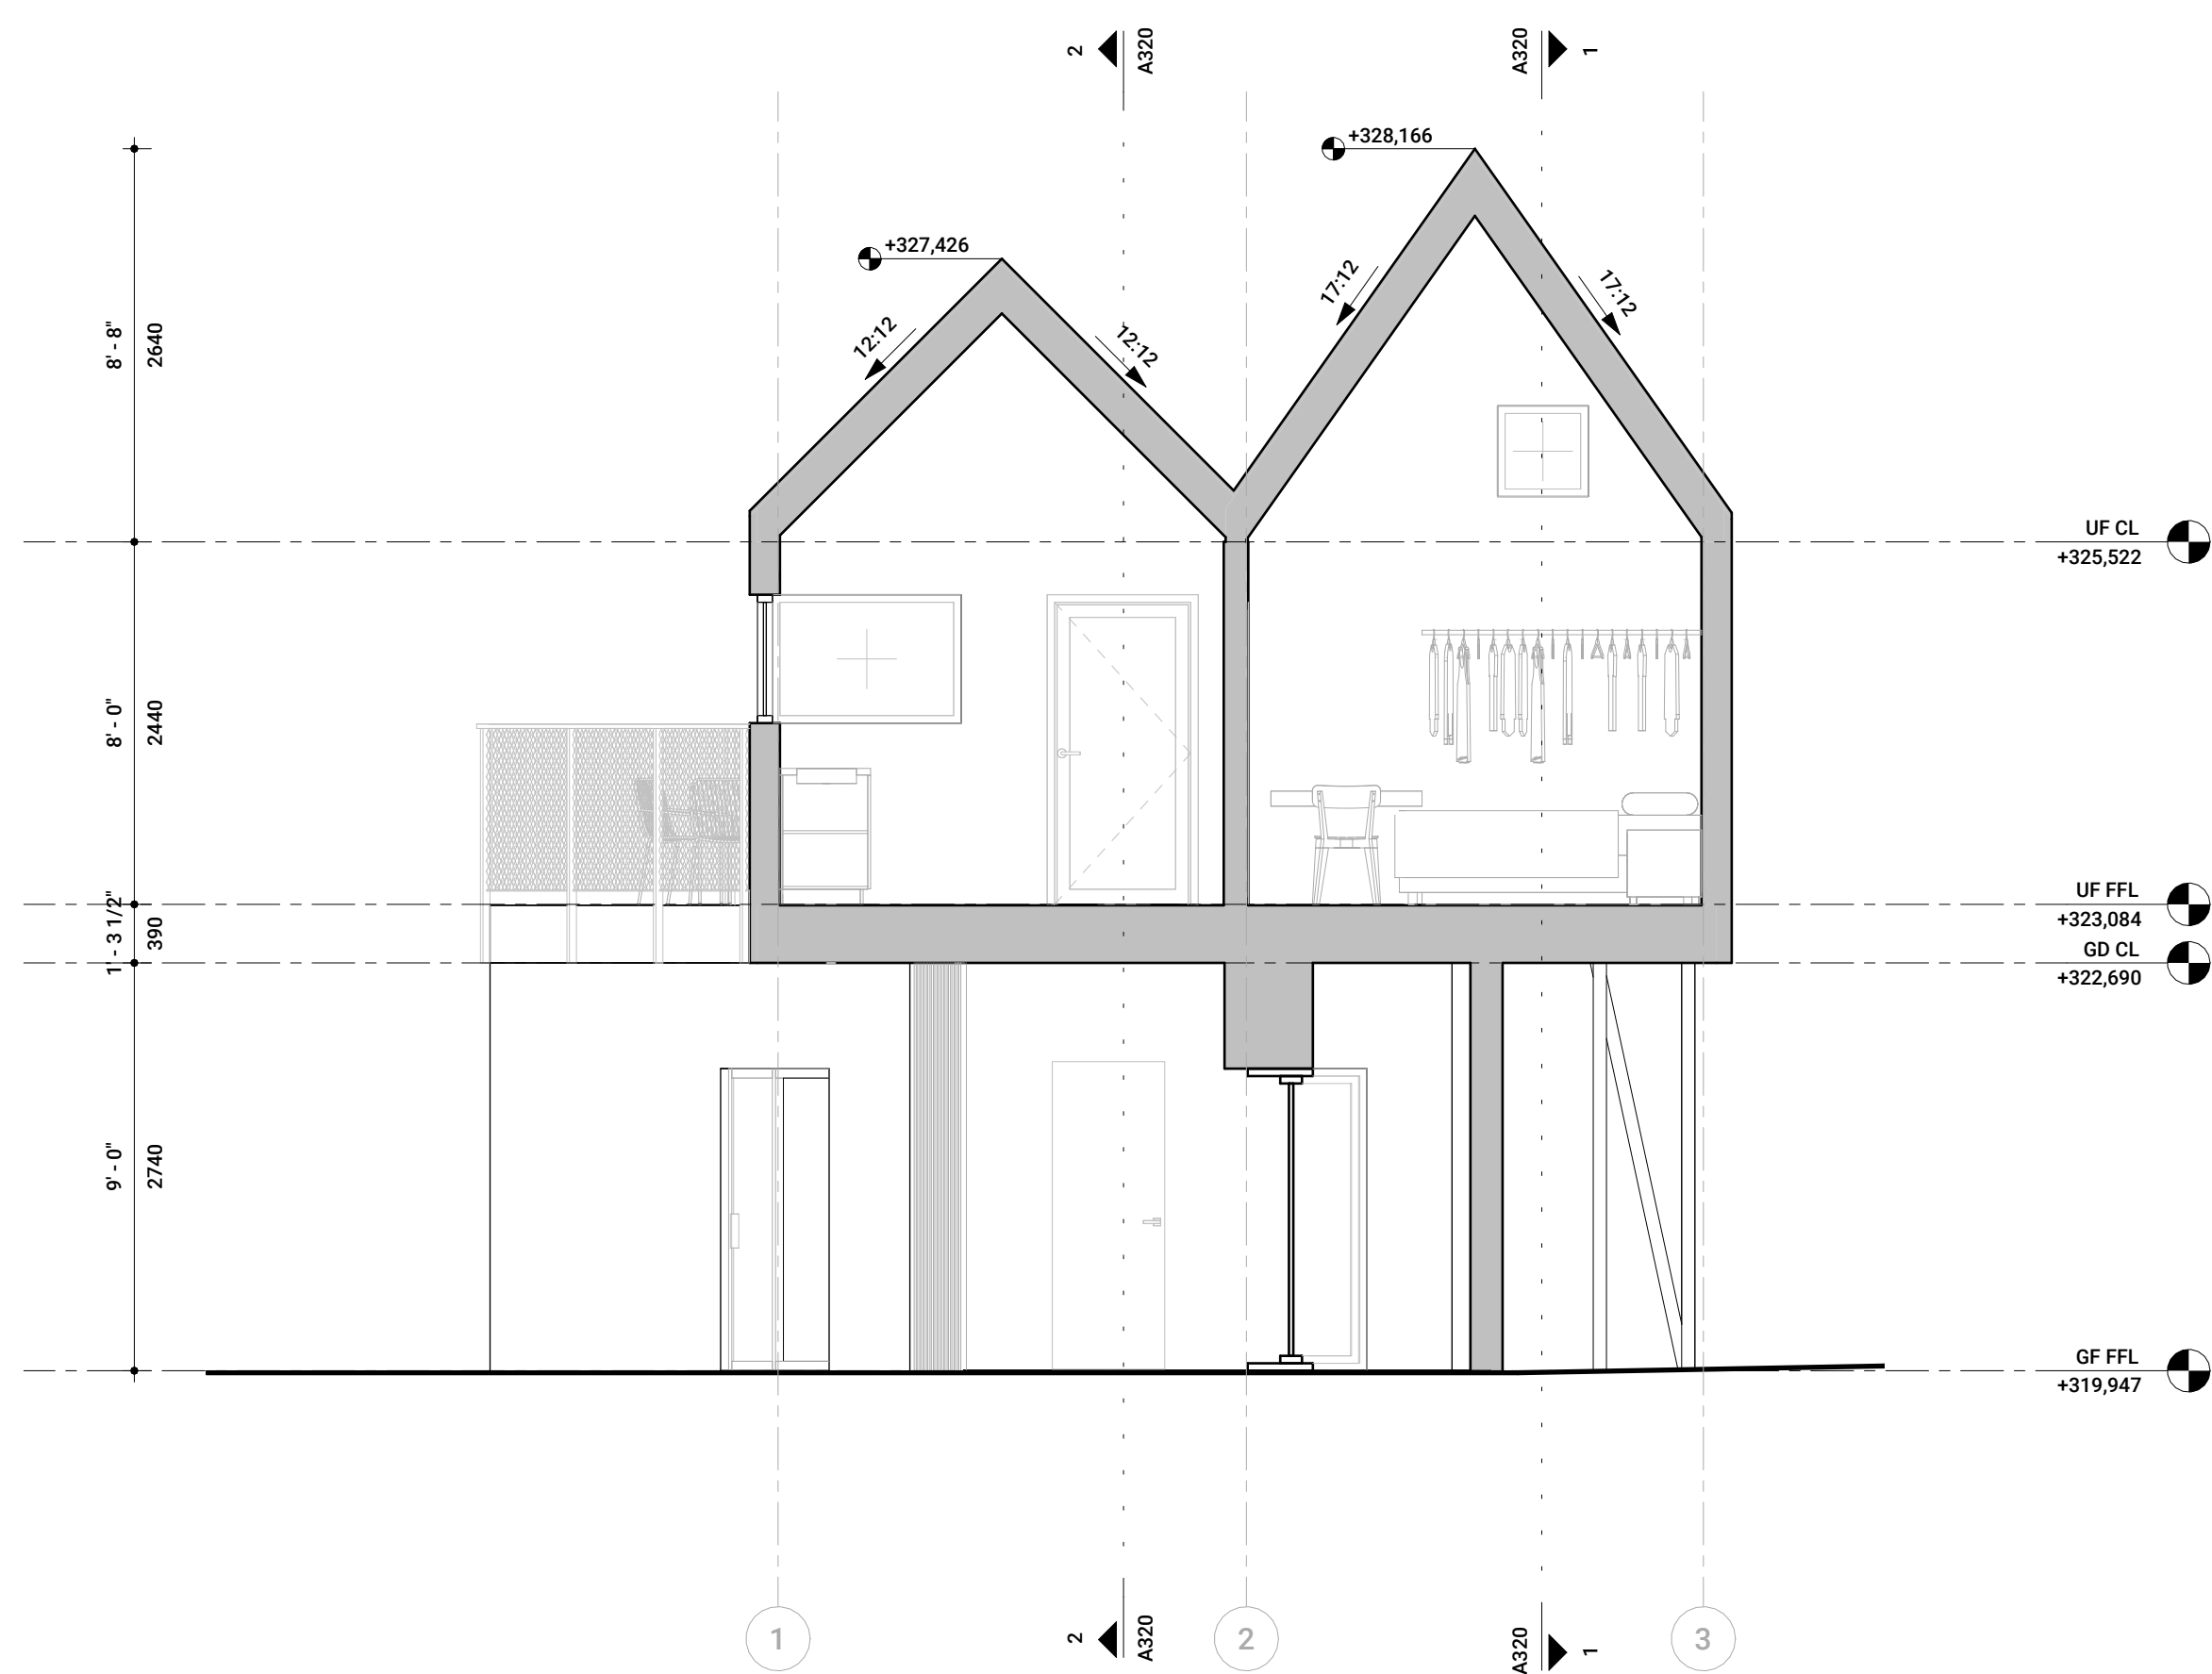


3 Section 3
1/4" = 1'-0"

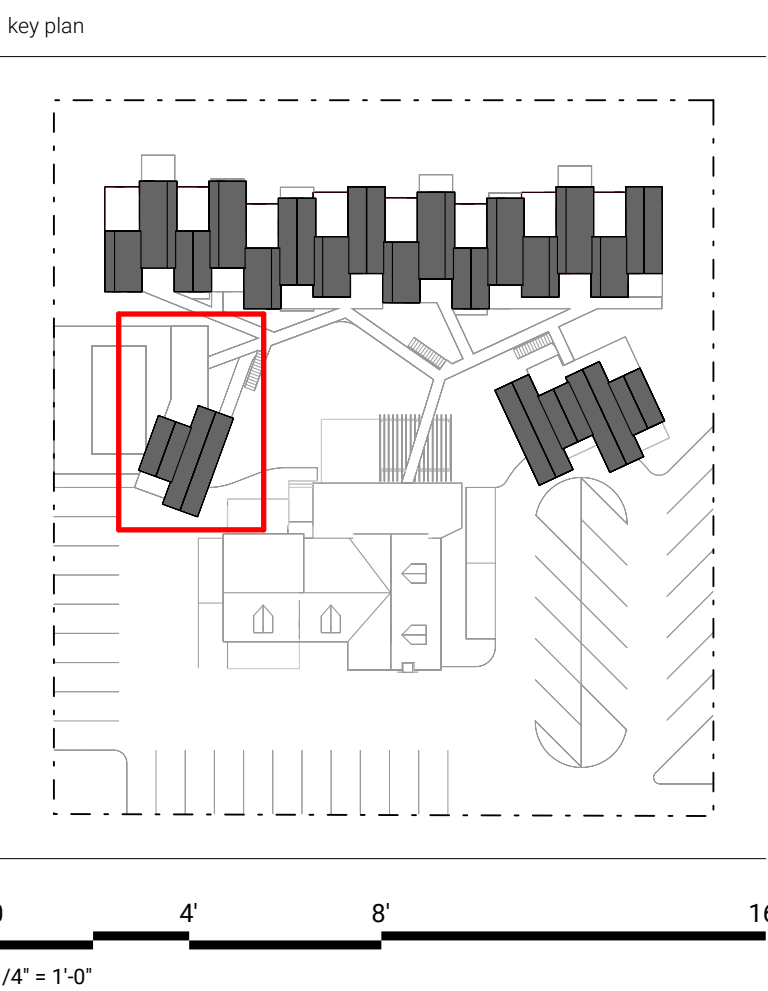

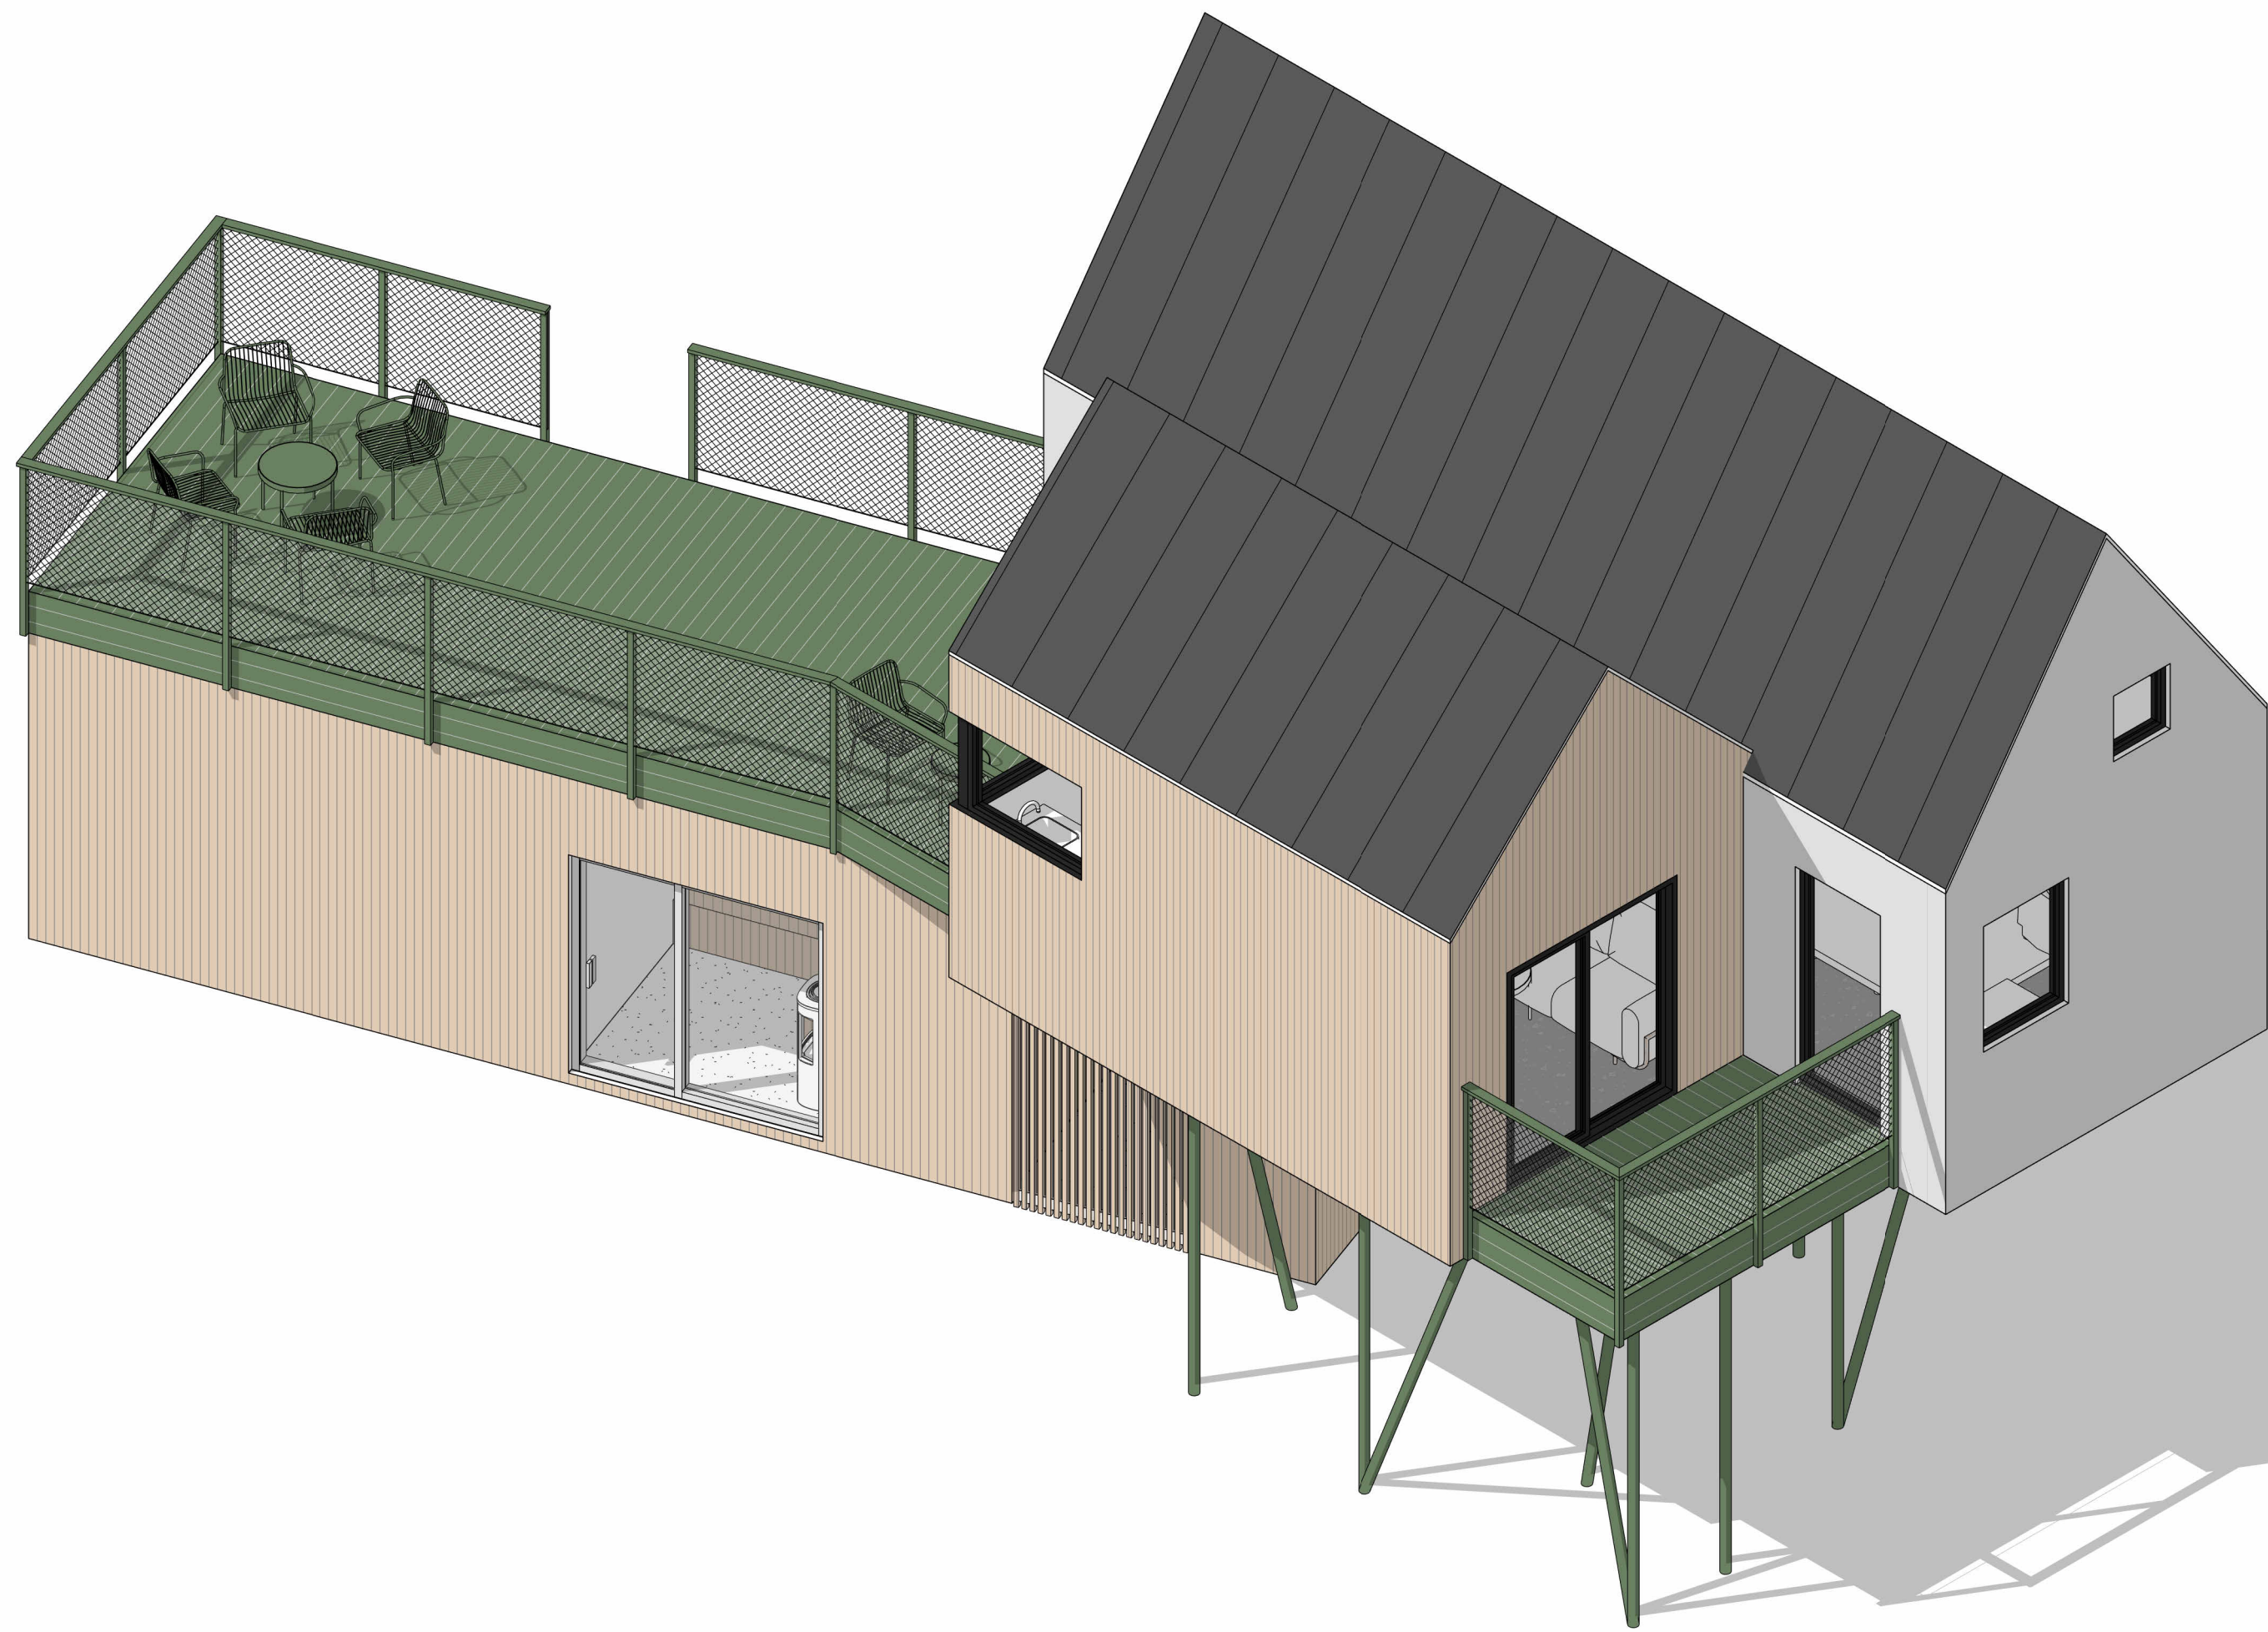

1 3D VIEW 1

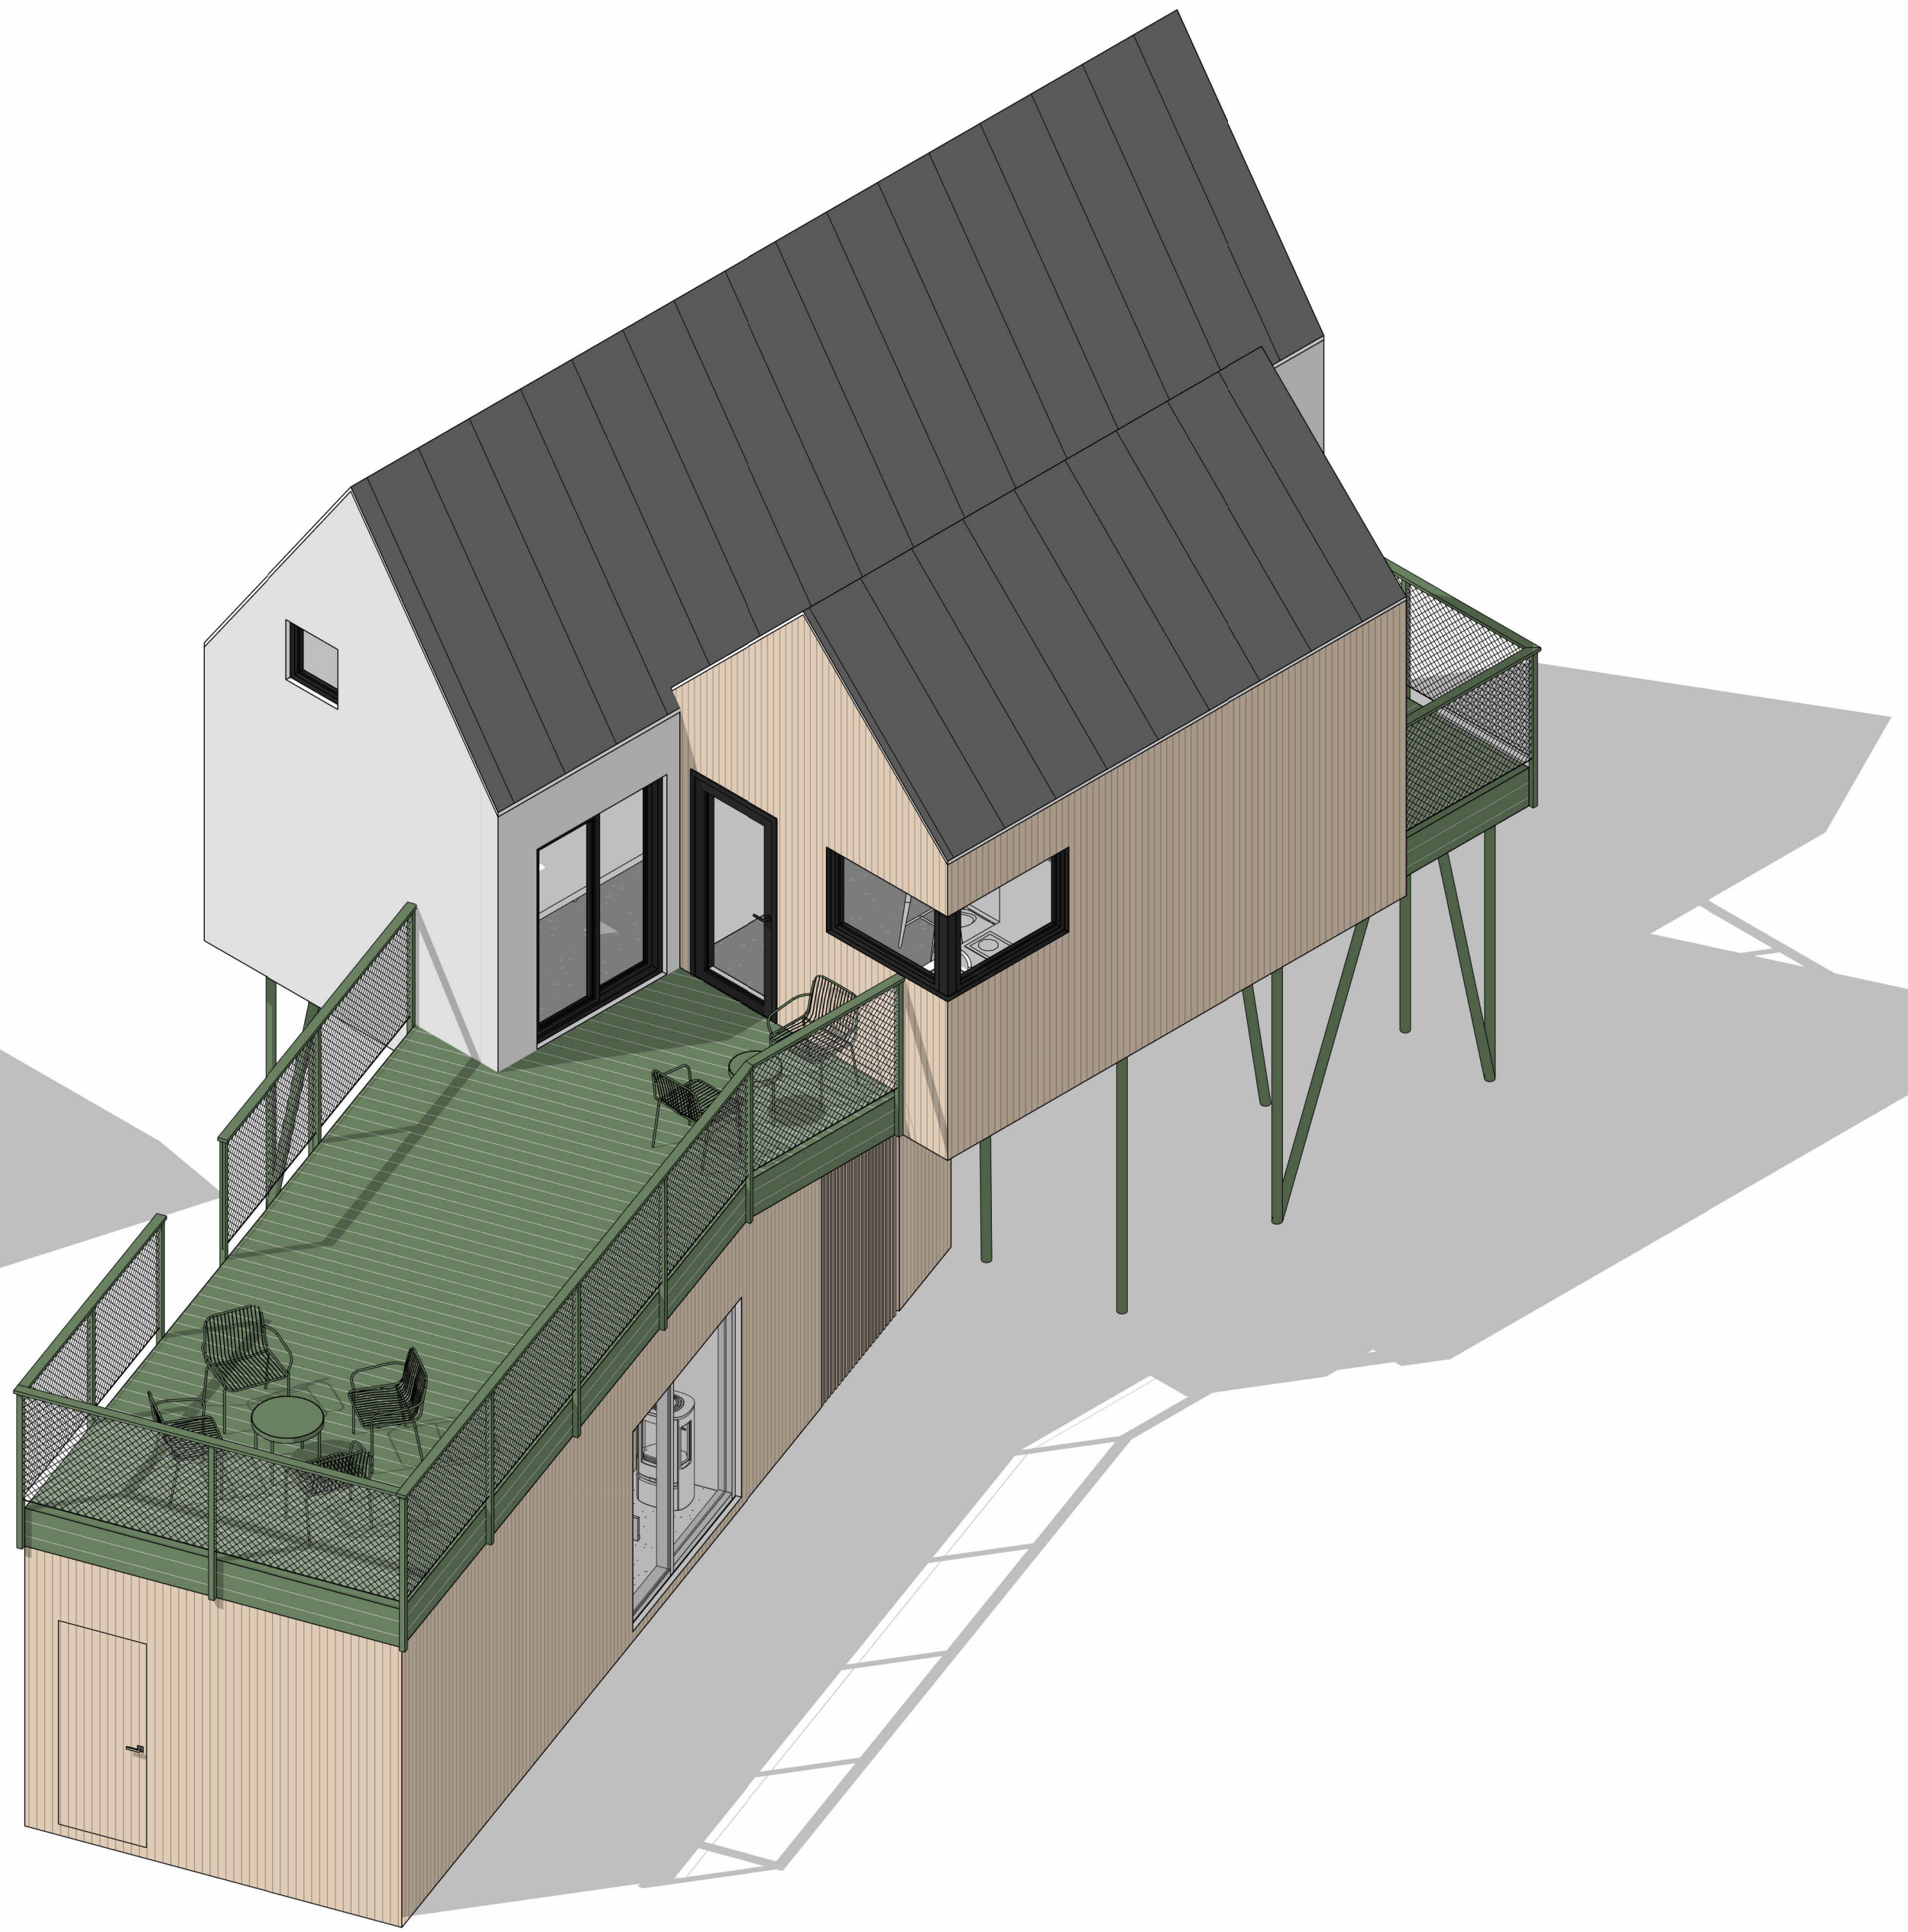


2 3D VIEW 2

MATERIAL LEGEND

- 01 Natural Wood siding
- 02 Graphite-colored standing seam metal roofing
- 03 Window and door frames: aluminum, graphite anodized/powder-coated
- 04 Corrugated metal siding (black)
- 05 Stucco facade finish
- 06 Cast-in-place concrete
- 07 Paint-coated metal (Forest Green)
- 08 Painted board (color: Forest Green)

key plan

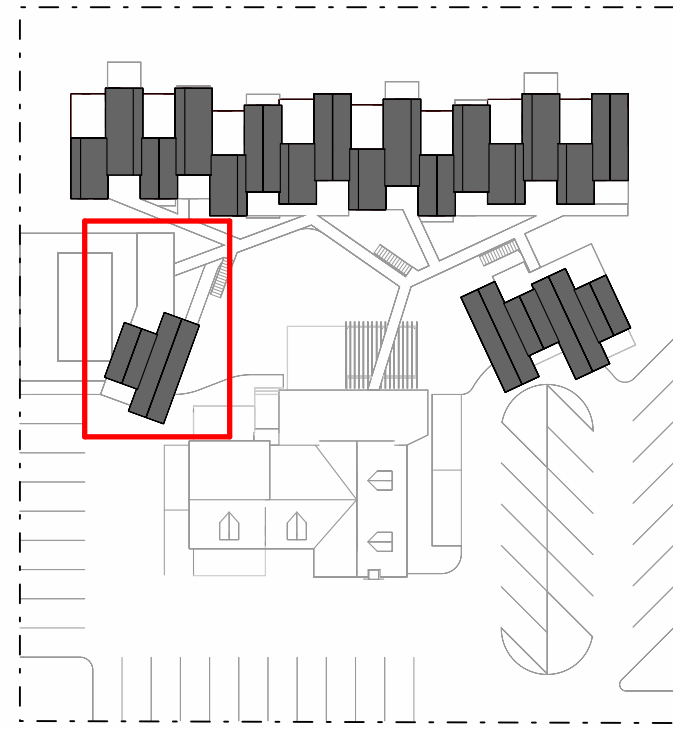

0 4' 8' 16'
1/4" = 1'-0"

VIEW
studio

info@view.studio
+7 921 395 4042
+351 926451779
inst: @view.archi
web: view.studio

notes
1. All dimensions are shown to F.O. stud or F.O. concrete U.N.O.

revisions
1 Development Permit 18.09.25

client name
client contacts




project name
Gallagher Lake Campground
project address
8380 Gallagher Lake Frontage Road, Oliver

drawn by
D. Vyazemskiy
checked by
VIEW studio
author
approved by

stage
Schematic Design
project number
200
sheet name
Axonometric View - 1-Unit Building (Stilts)

issue date
18.09.25
current revision date
18.09.25
scale
As indicated @ ARCH D
sheet nr.

A390

   

notes
1. All dimensions are shown to F.O. stud or F.O. concrete U.N.O.

revisions
1 Development Permit 18.09.25



client name
client contacts

project name
Gallagher Lake Campground
project address
8380 Gallagher Lake Frontage Road, Oliver

drawn by	D. Vyazemskiy
checked by	
author	VIEW studio
approved by	

stage	Schematic Design
project number	200
sheet name	



issue date	18.09.25
current revision date	18.09.25
scale	As indicated @ ARCH D
sheet nr.	

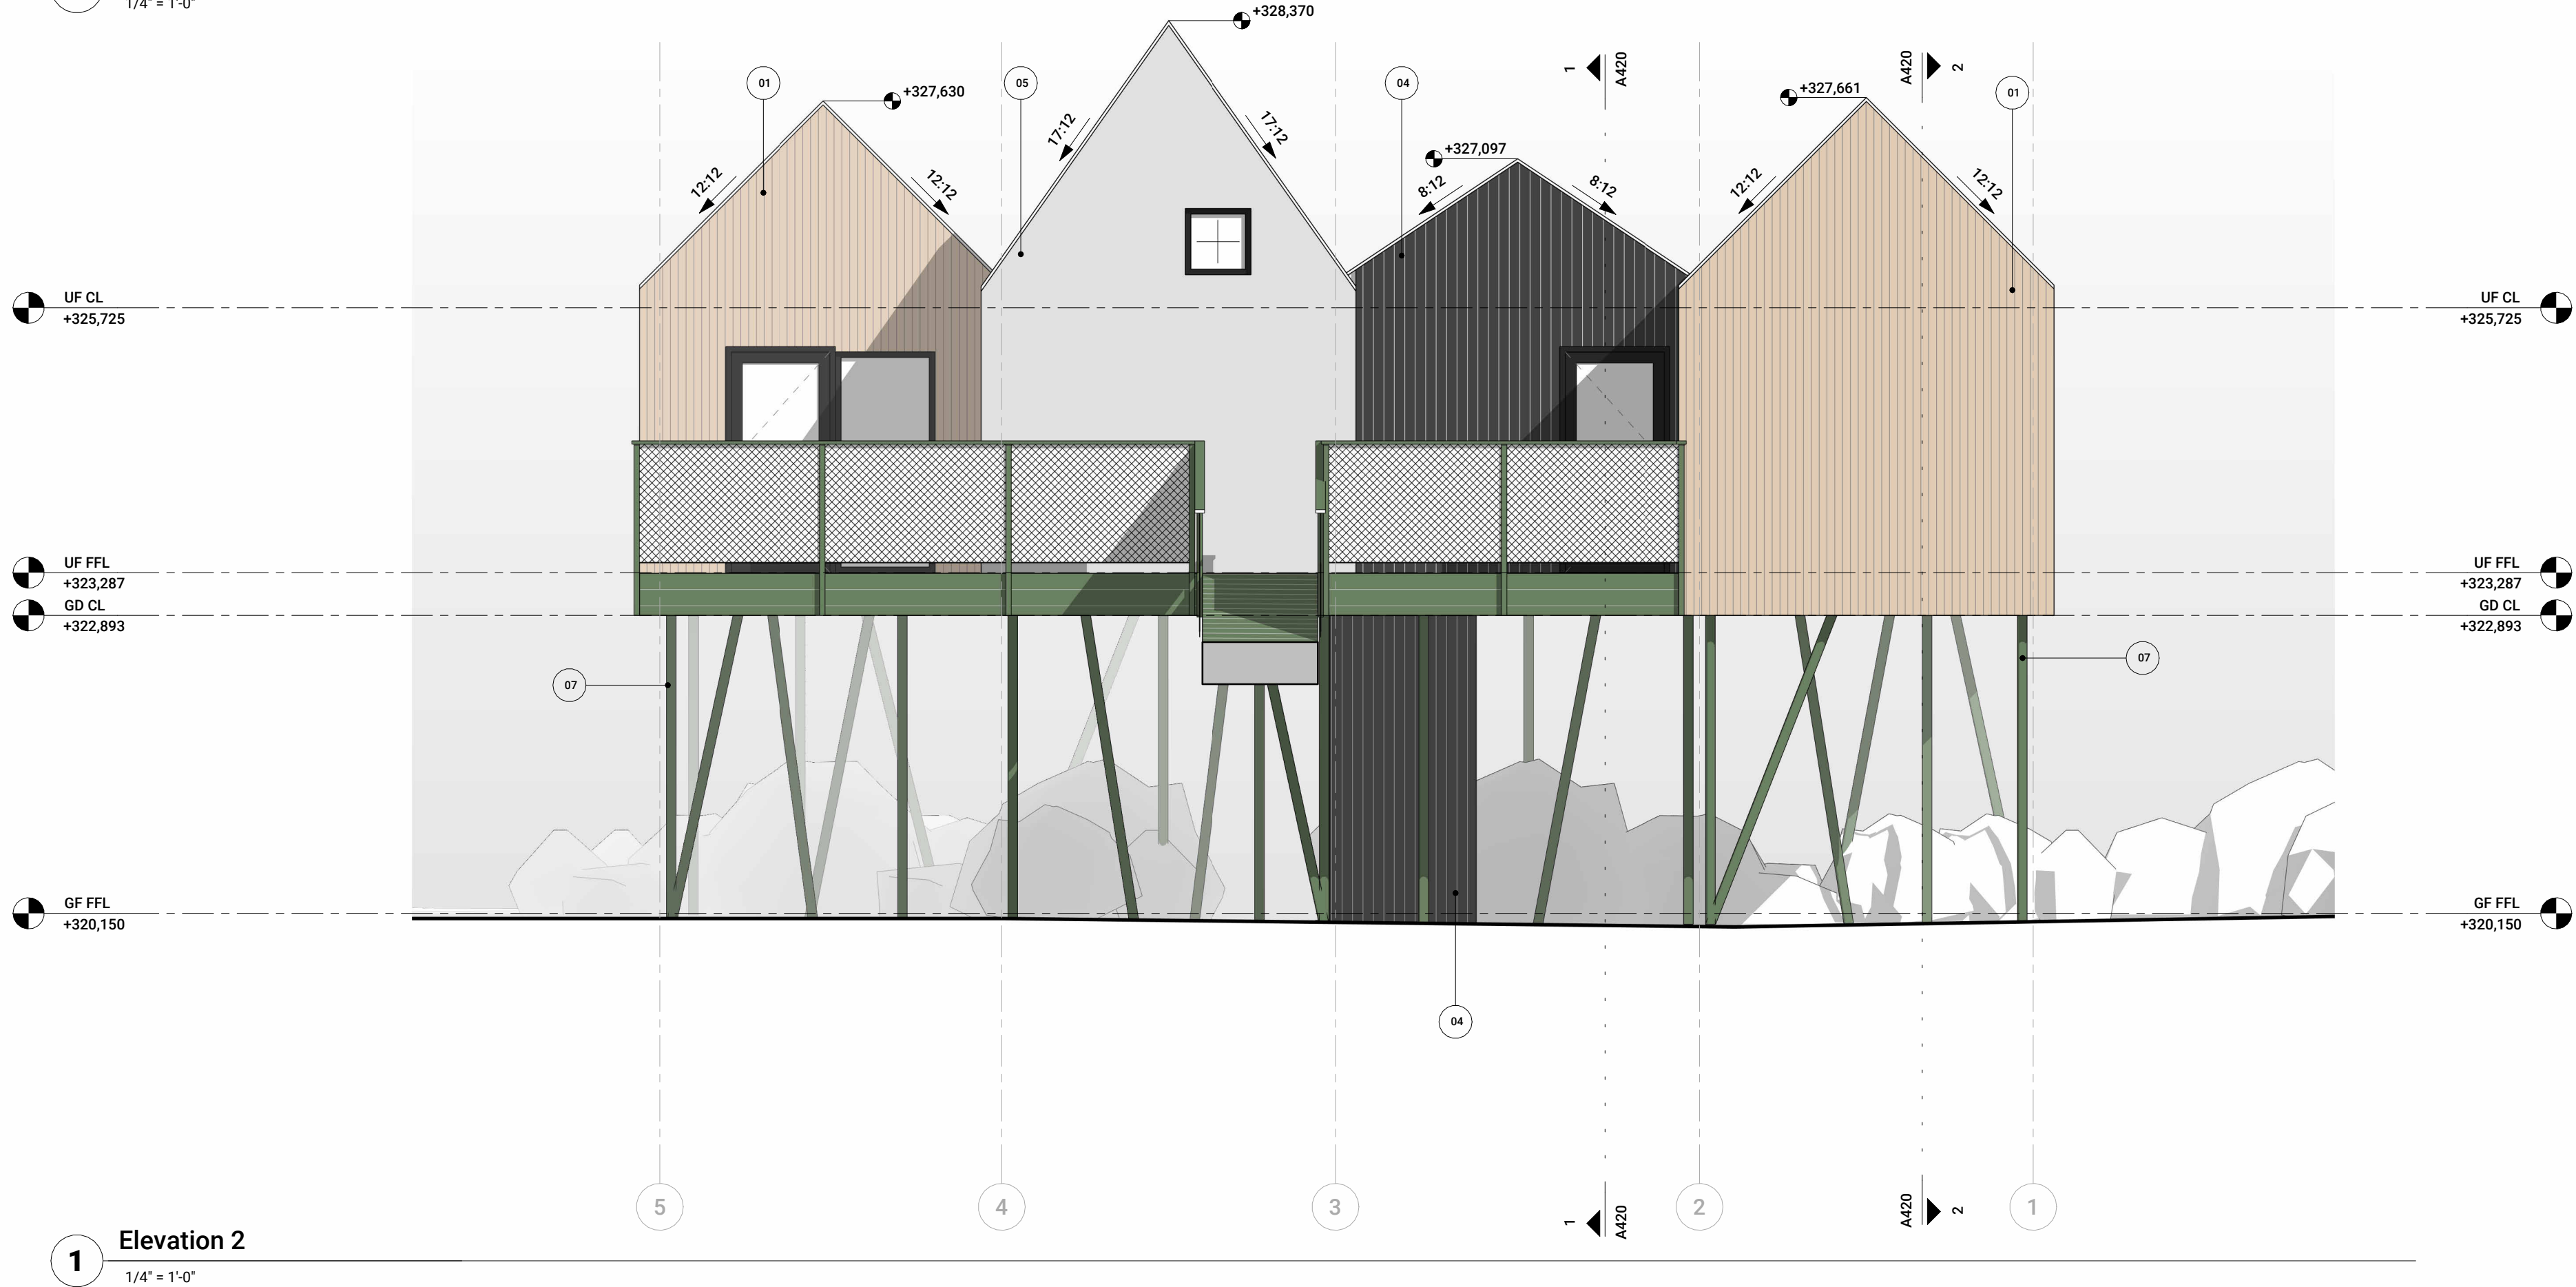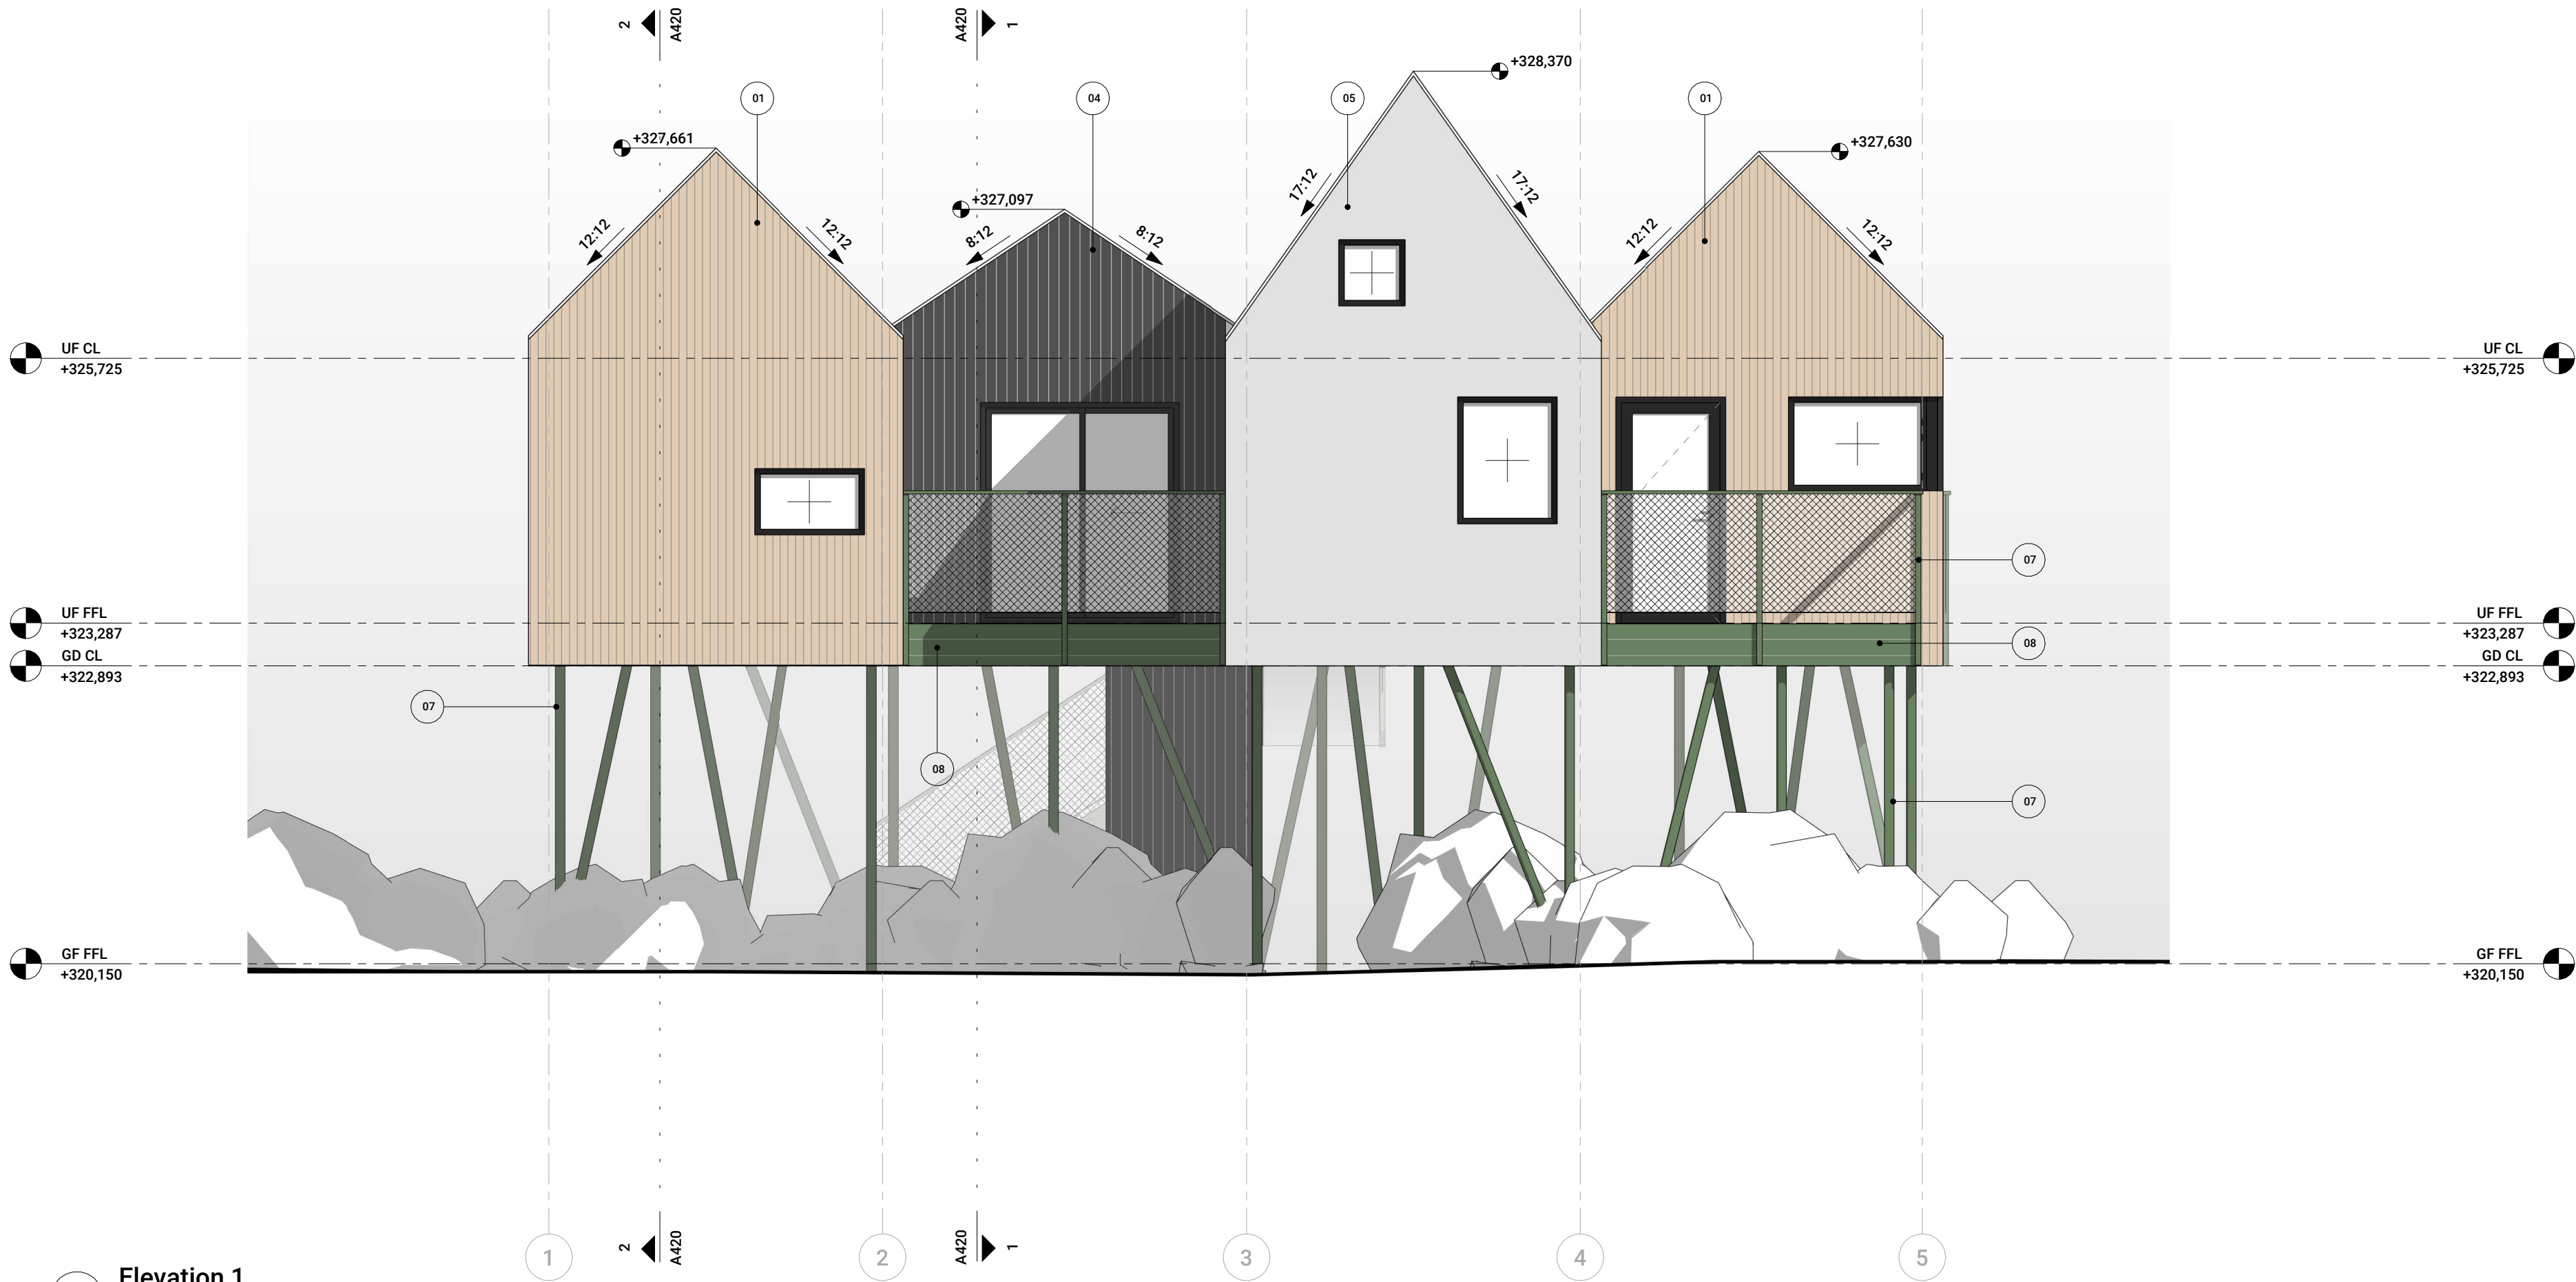

MATERIAL LEGEND

- 01 Natural Wood siding
- 02 Graphite-colored standing seam metal roofing
- 03 Window and door frames: aluminum, graphite anodized/powder-coated
- 04 Corrugated metal siding (black)
- 05 Stucco facade finish
- 06 Cast-in-place concrete
- 07 Paint-coated metal (Forest Green)
- 08 Painted board (color: Forest Green)

key plan

 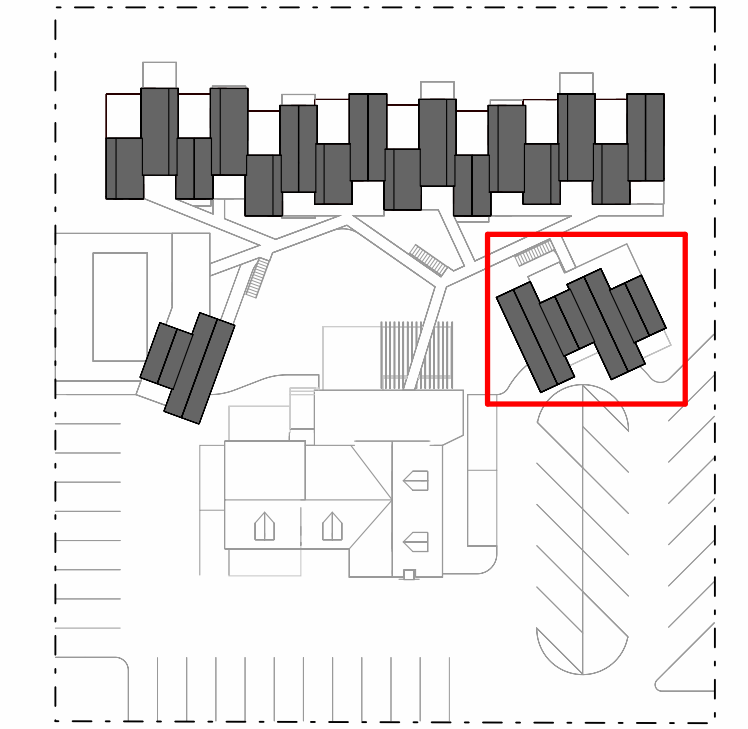

notes

1. All dimensions are shown to F.O. stud or F.O. concrete U.N.O.

revisions

1	Development Permit 18.09.25

client name

client contacts

project name

Gallagher Lake
Campground

project address

8380 Gallagher Lake
Frontage Road, Oliver

drawn by

D. Vyazemskiy

checked by

author

approved by

VIEW studio

stage

Schematic Design

project number

200

sheet name

issue date

18.09.25

current revision date

18.09.25

scale

As indicated @ ARCH D

sheet nr.

MATERIAL LEGEND

- 01

Natural Wood siding
- 02

Graphite-colored standing seam metal roofing
- 03

Window and door frames: aluminum, graphite anodized/powder-coated
- 04

Corrugated metal siding (black)
- 05


Stucco facade finish
- 06

Cast-in-place concrete
- 07

Paint-coated metal (Forest Green)
- 08


Painted board (color: Forest Green)

key plan

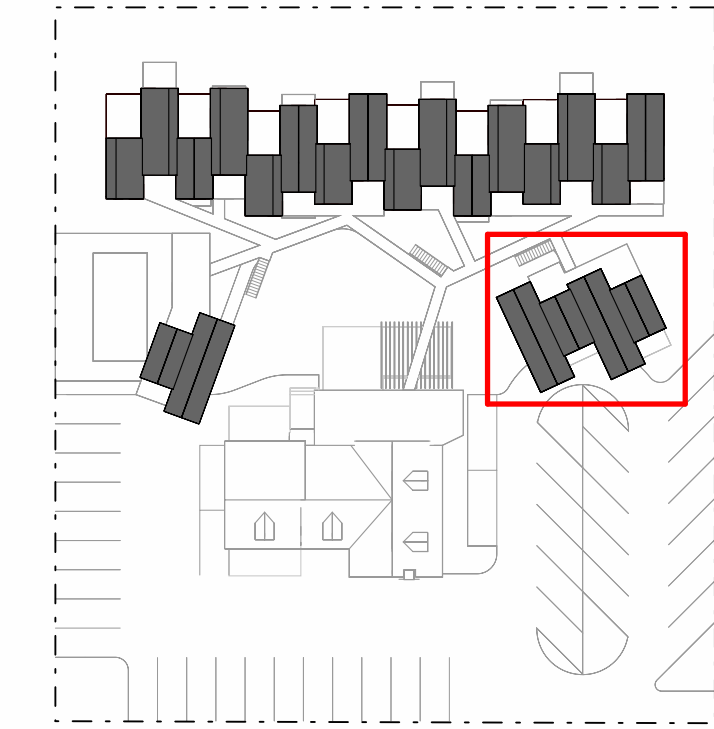


0 4' 8' 16'
1/4" = 1'-0"

2 Elevation 3
1/4" = 1'-0"

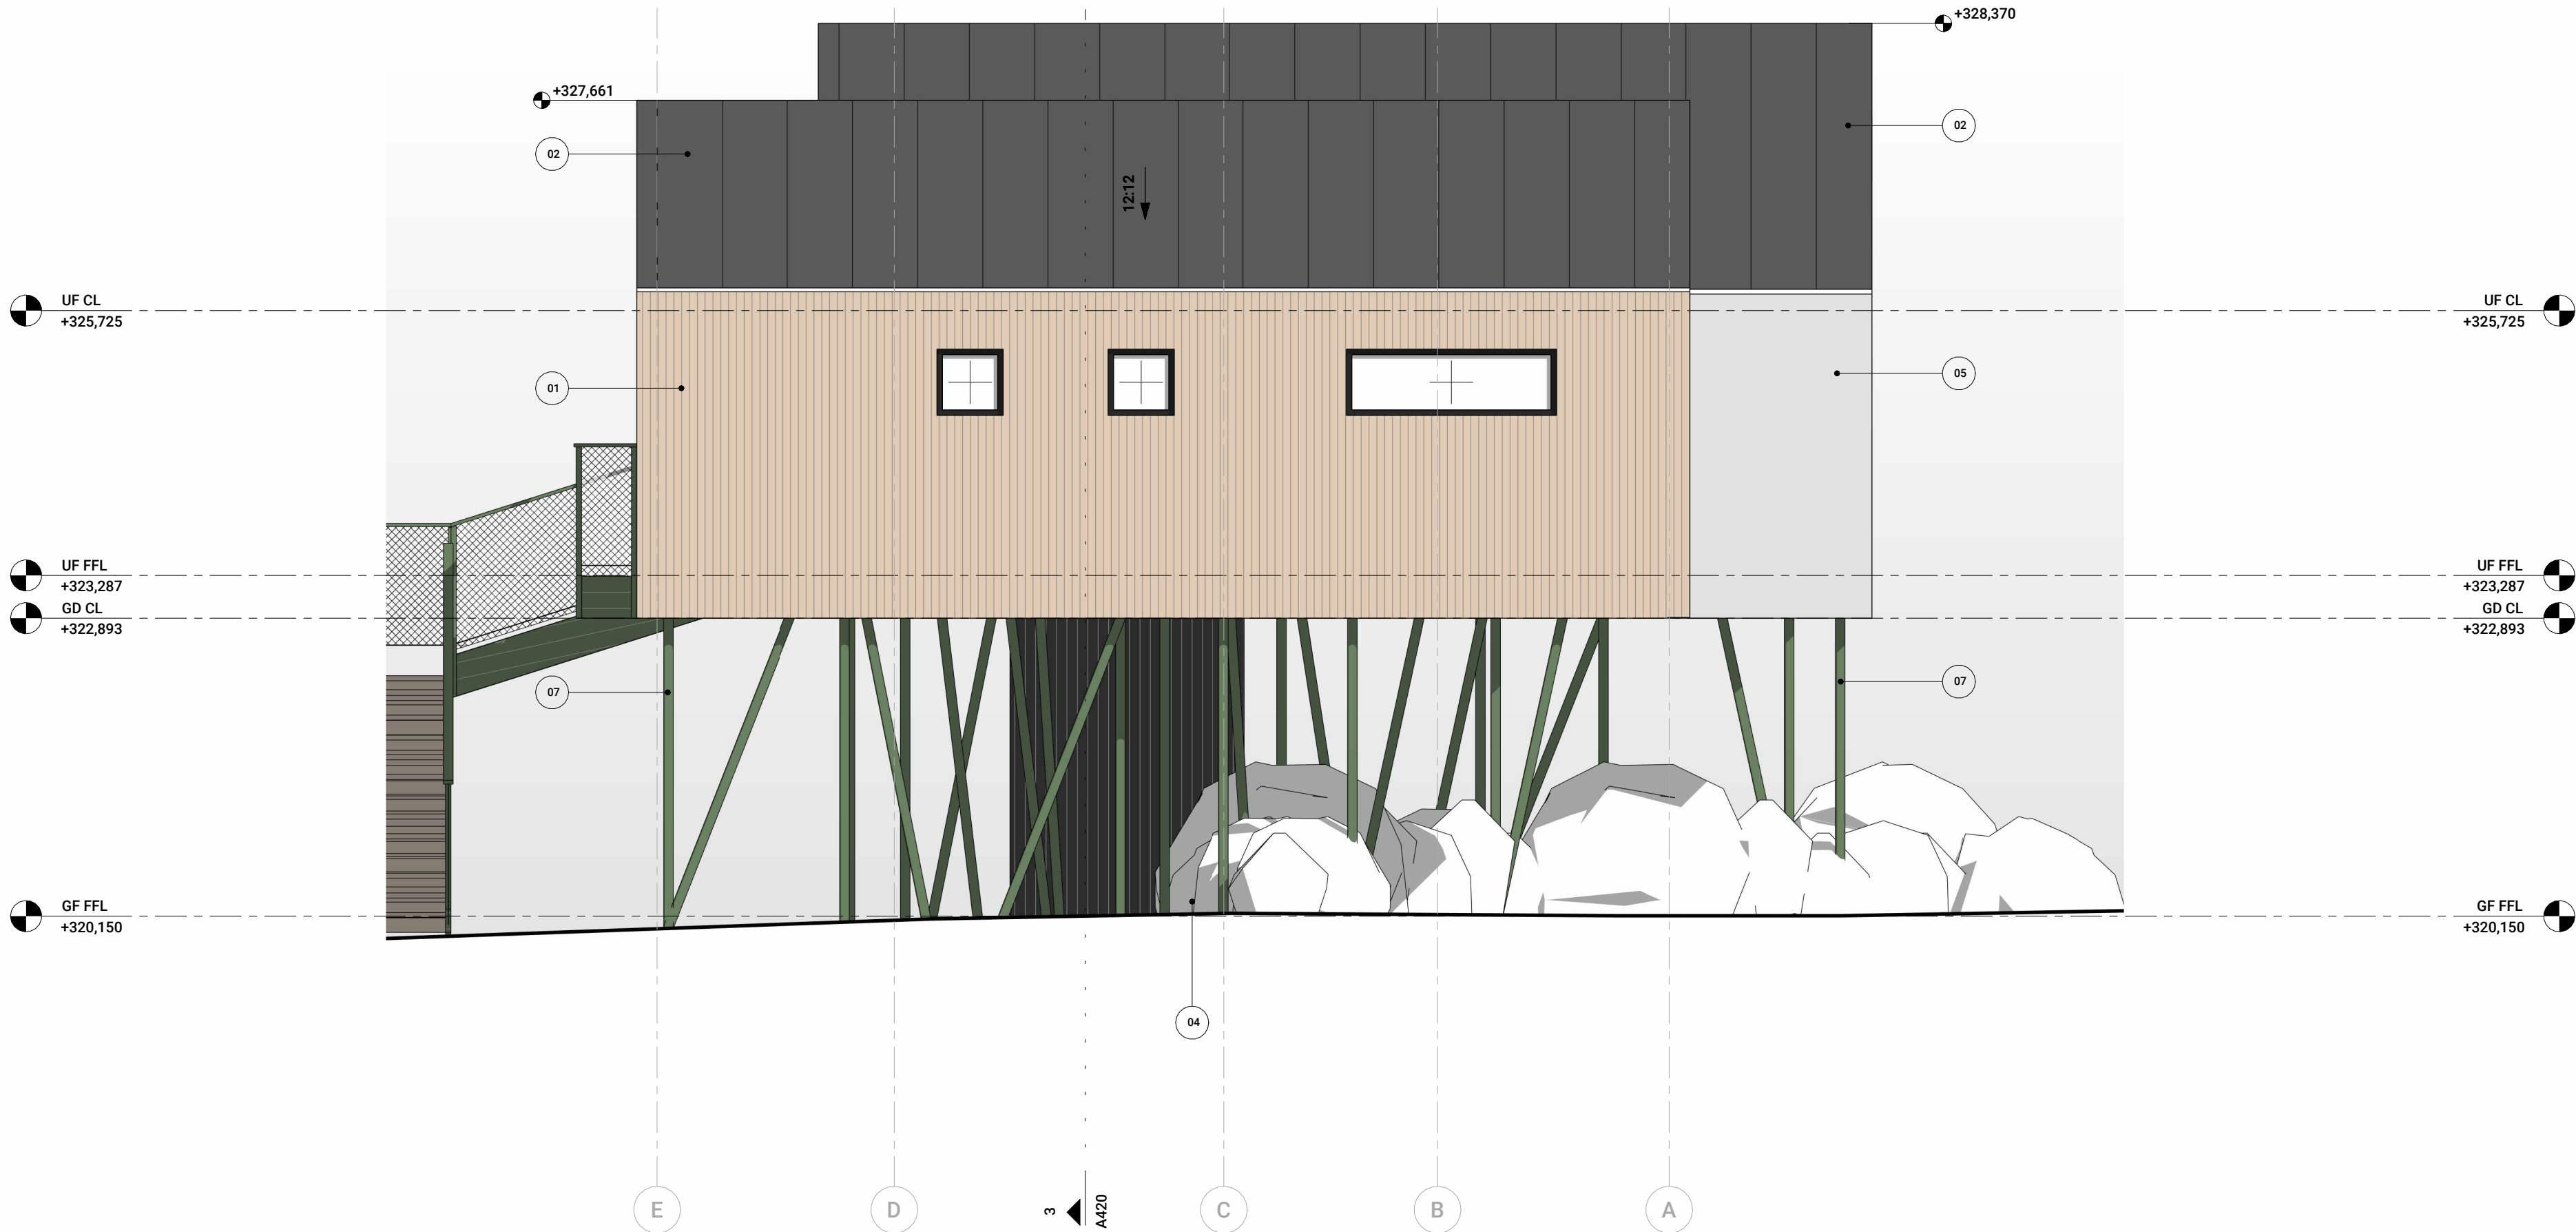


1 Elevation 4
1/4" = 1'-0"

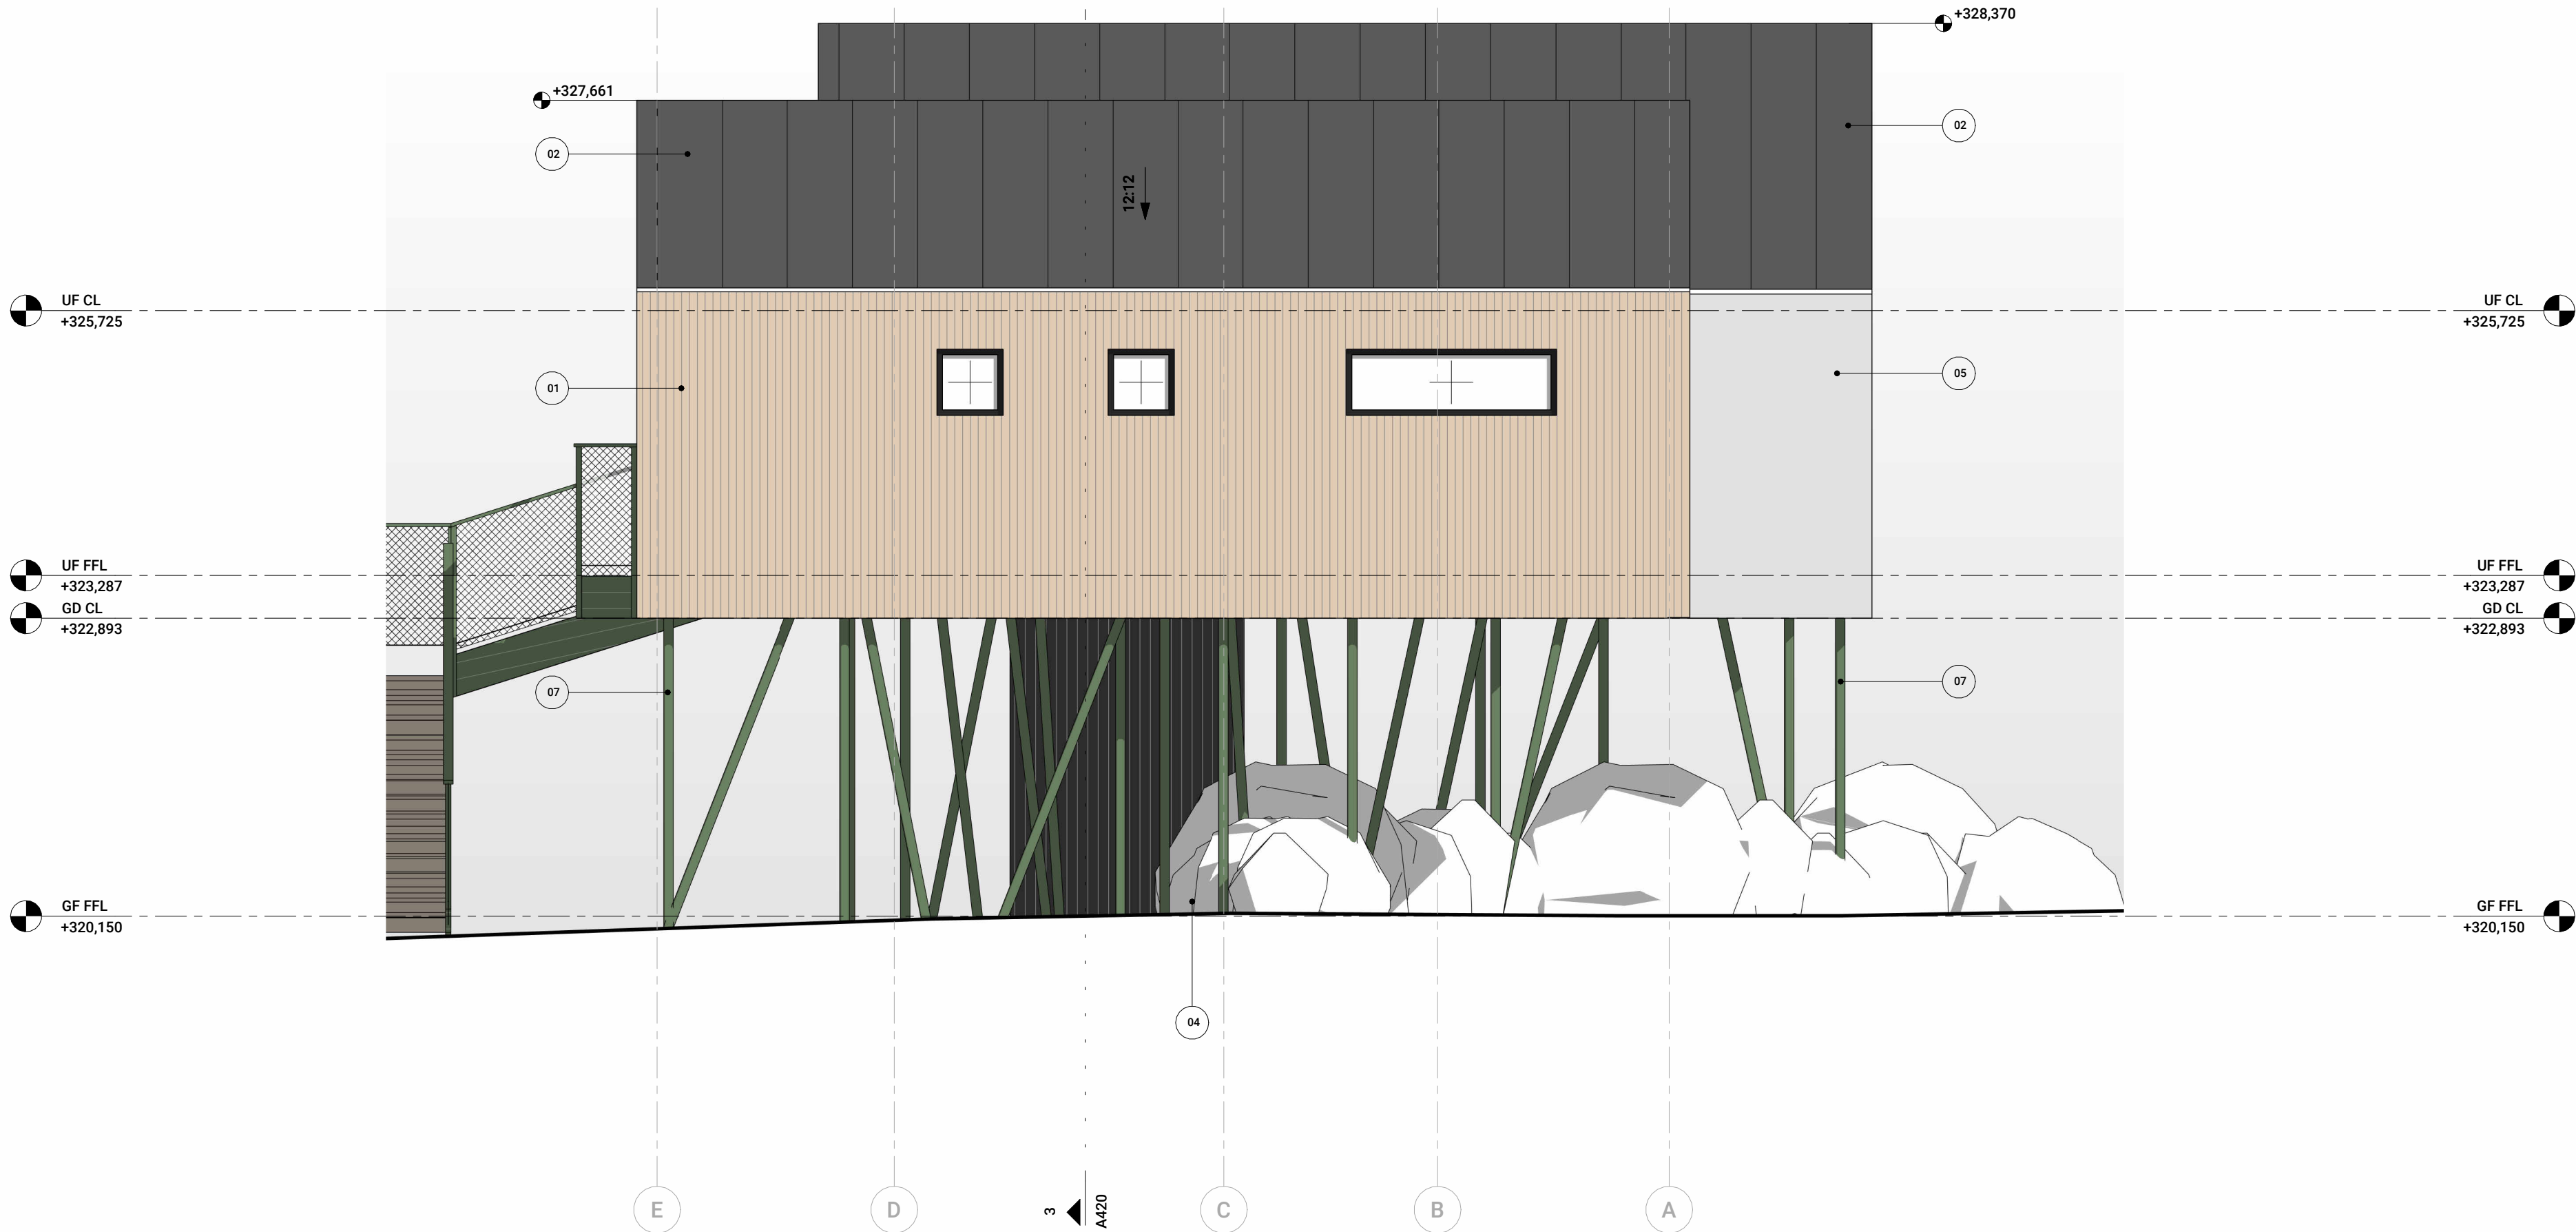




3 Section 3

1/4" = 1'-0"

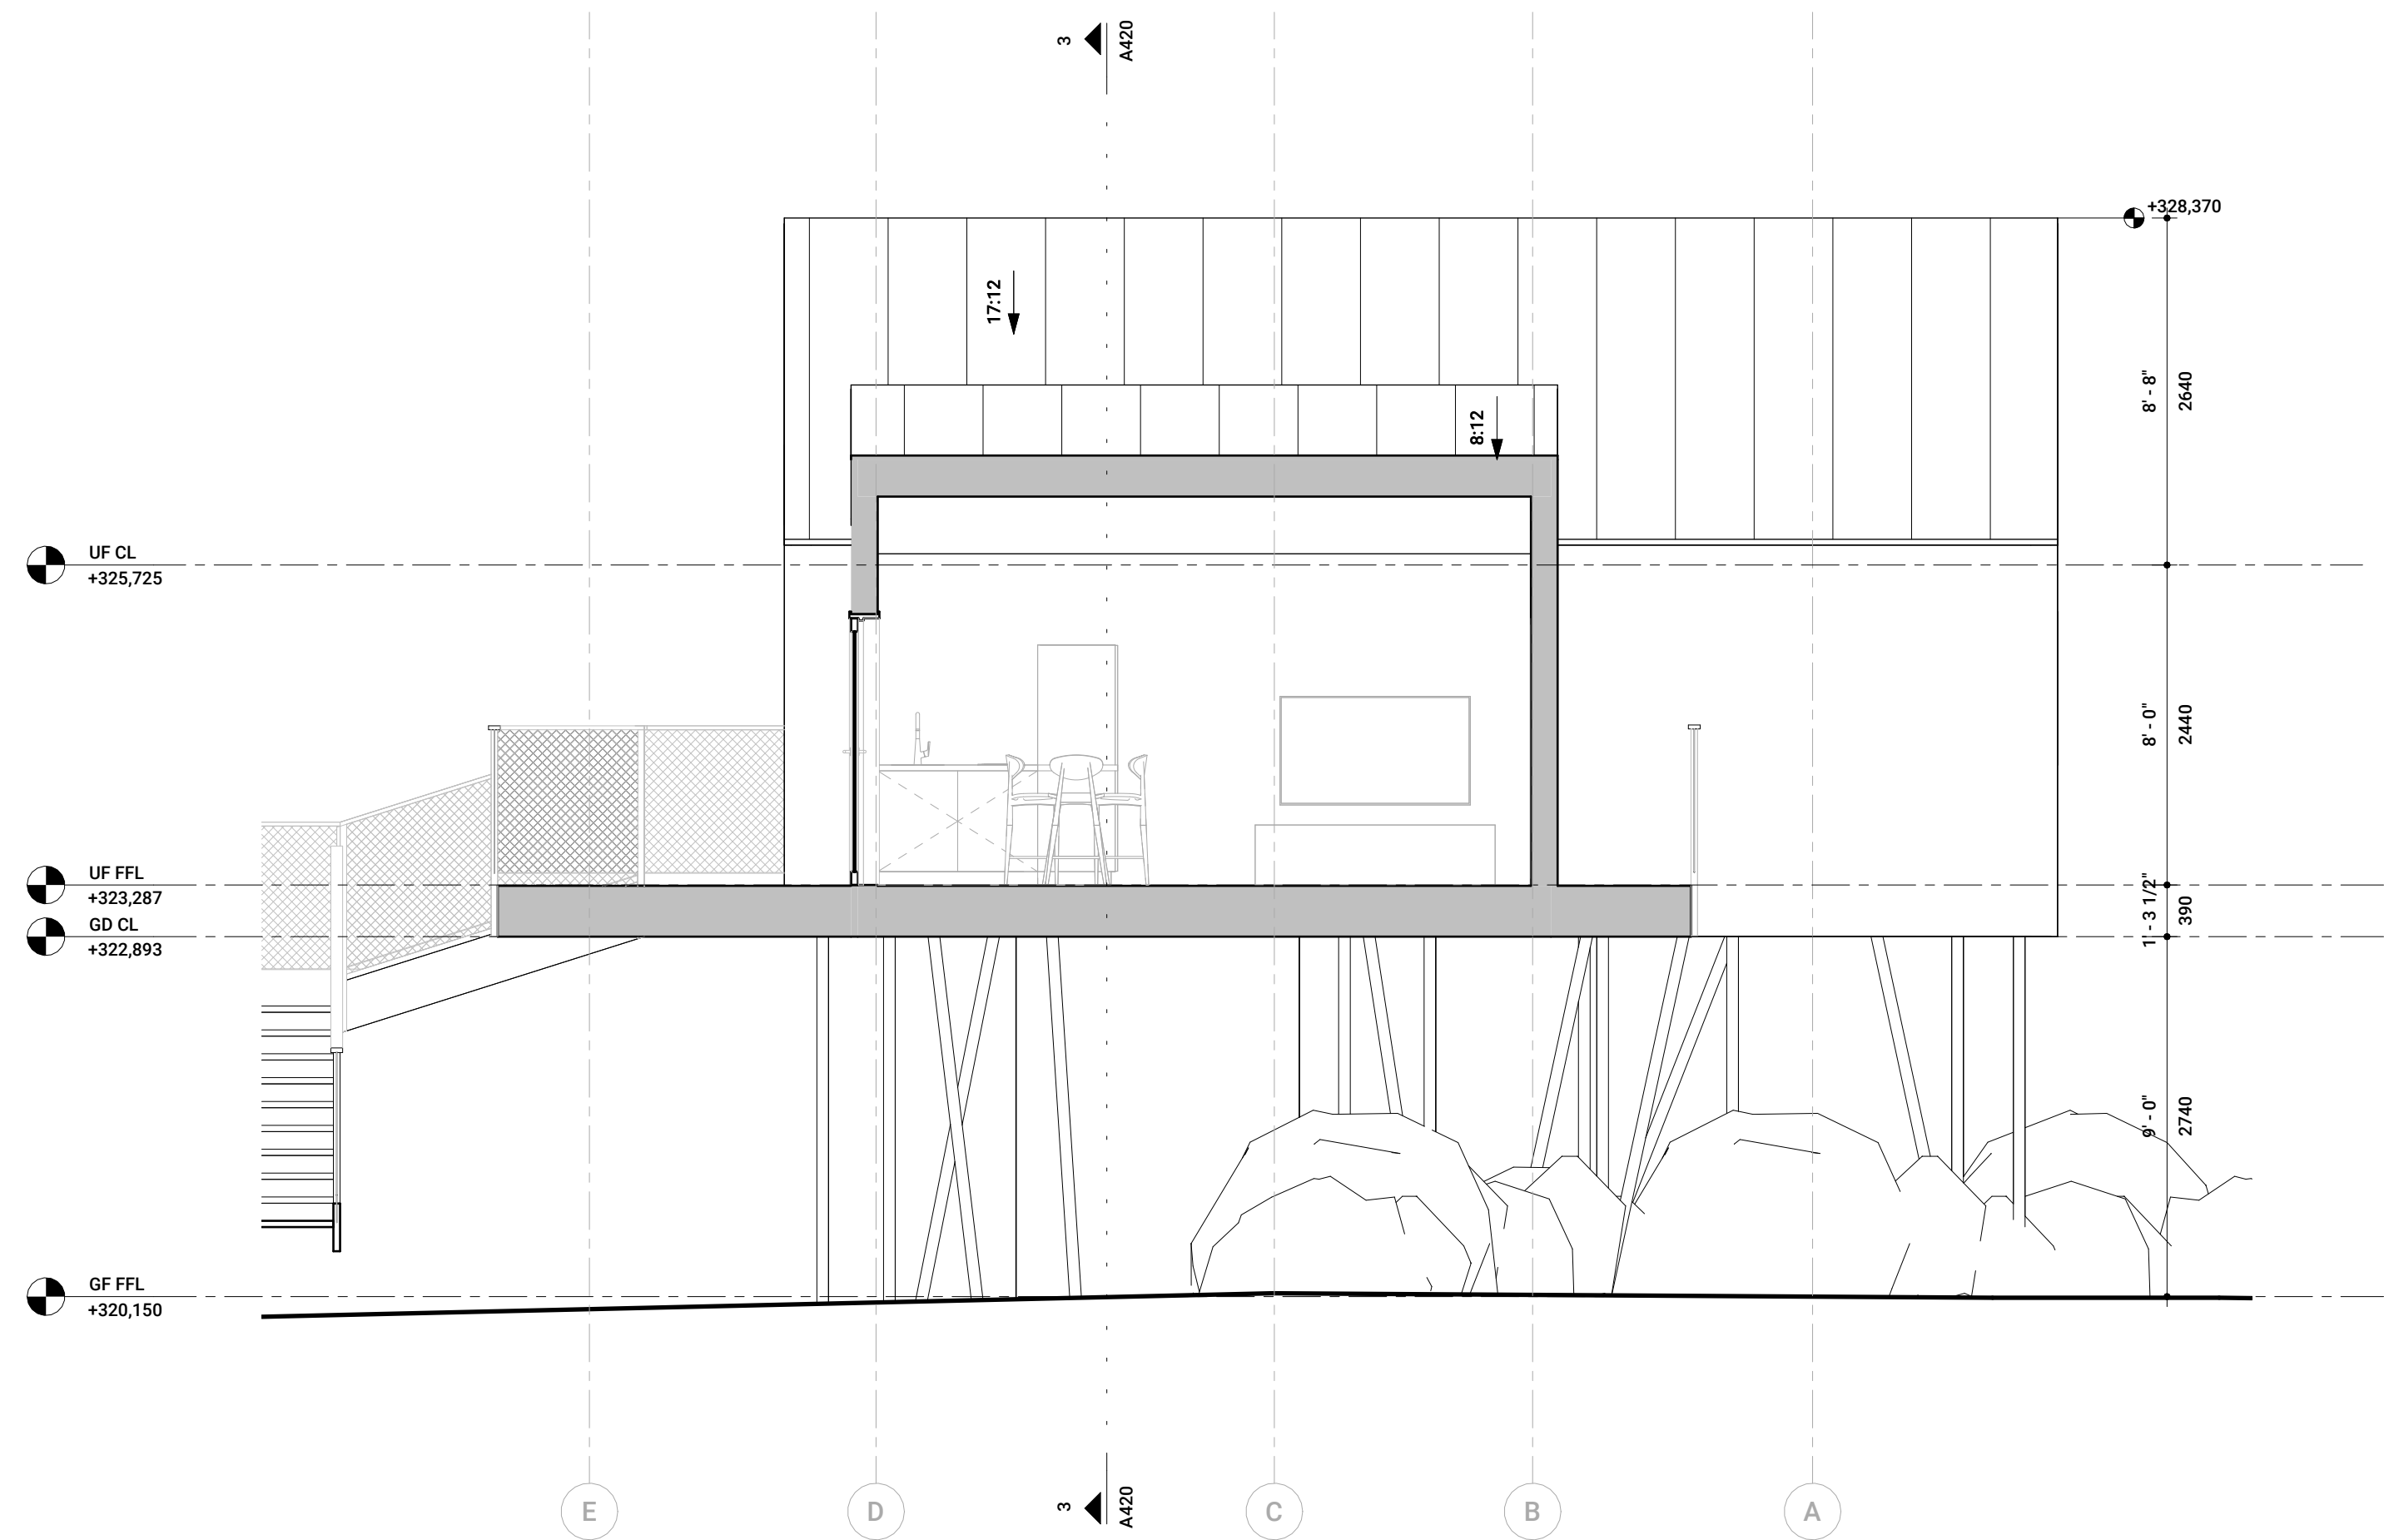



1 Section 1

1/4" = 1'-0"

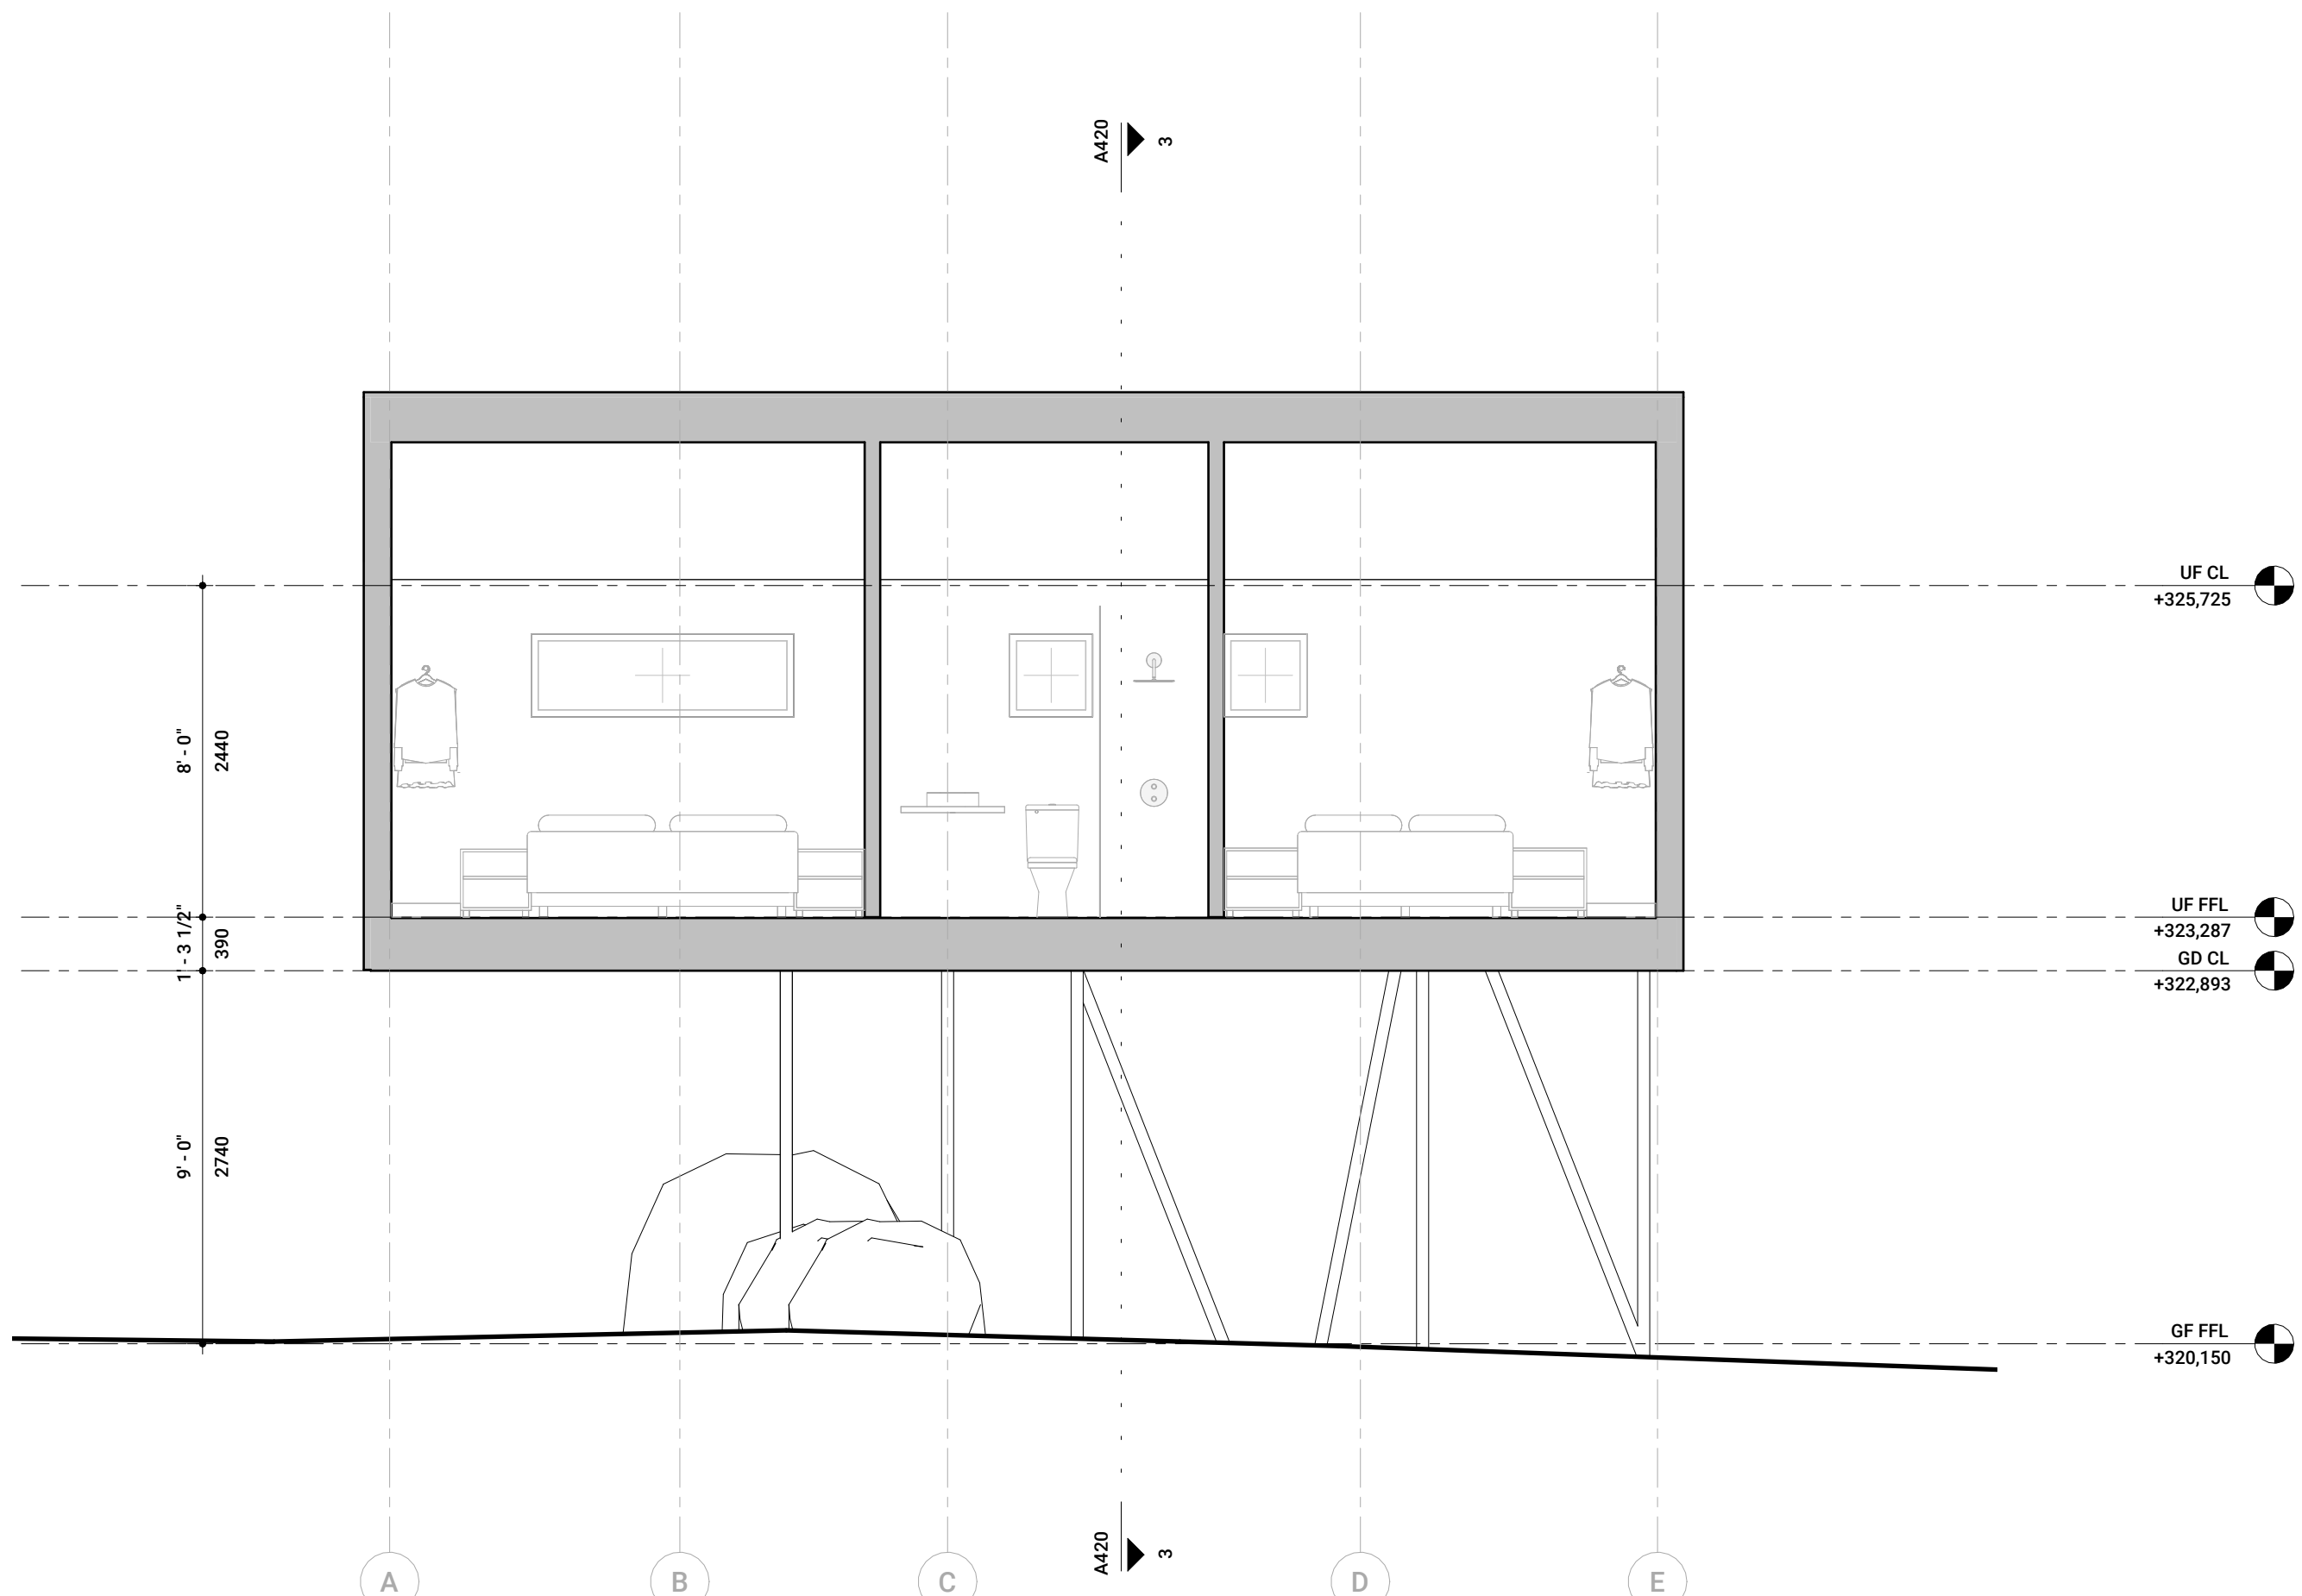

2 Section 2

1/4" = 1'-0"

 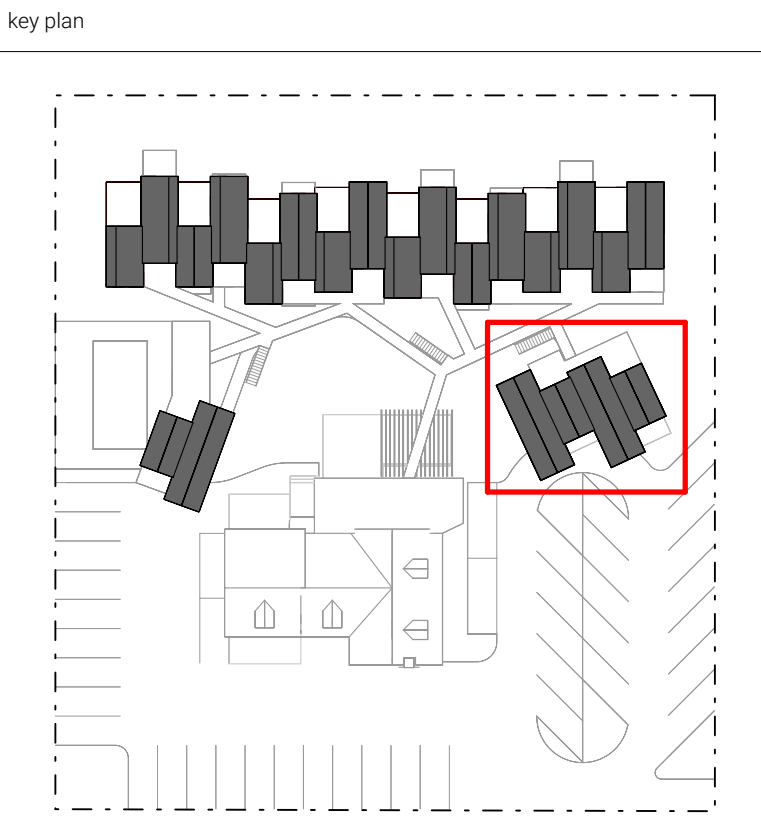

VIEW
studio

info@view.studio
+7 921 395 4042
+351 926451779
inst: @view.archi
web: view.studio

notes
1. All dimensions are shown to F.O. stud or F.O. concrete U.N.O.

revisions
1 Development Permit 18.09.25

client name

client contacts

project name
**Gallagher Lake
Campground**

project address
**8380 Gallagher Lake
Frontage Road, Oliver**

drawn by **D. Vyazemskiy**
checked by
author **VIEW studio**
approved by

stage
Schematic Design

project number **200**
sheet name


issue date **18.09.25**
current revision date **18.09.25**
scale **As indicated @ ARCH D**
sheet nr.

Sections

A420



1 3D VIEW 1

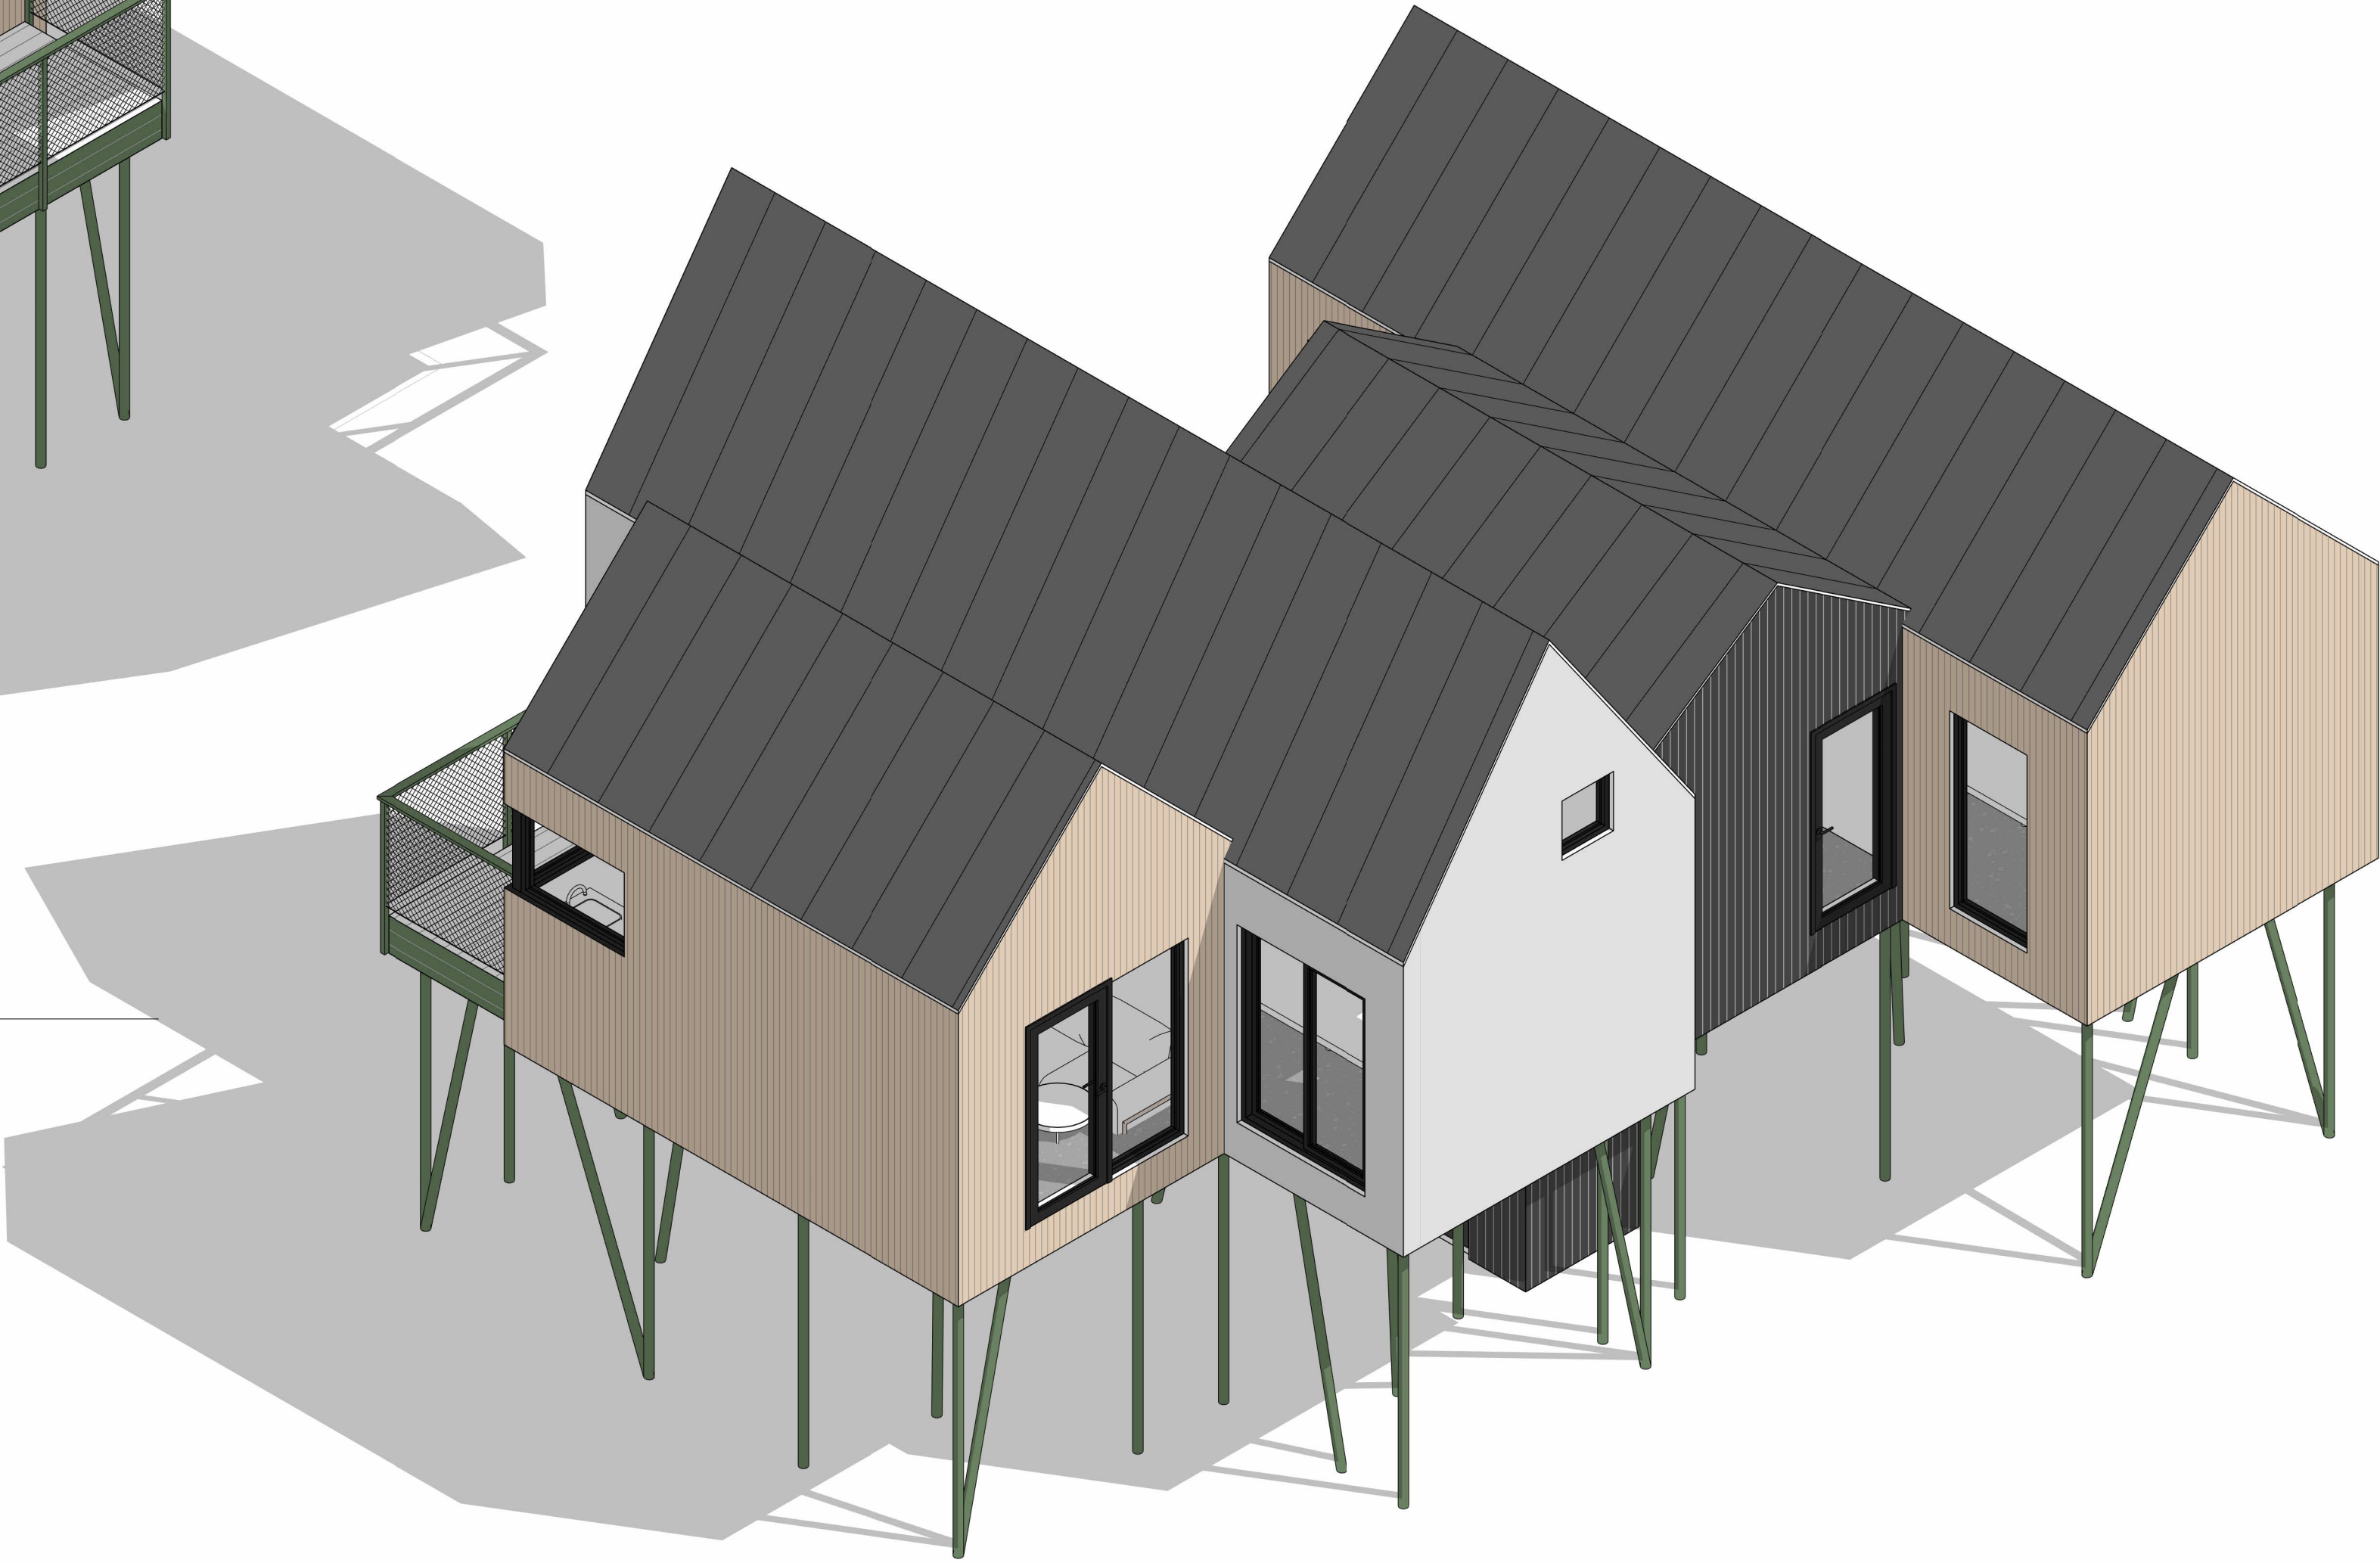


2 3D VIEW 2

MATERIAL LEGEND

- 01 Natural Wood siding
- 02 Graphite-colored standing seam metal roofing
- 03 Window and door frames: aluminum, graphite anodized/powder-coated
- 04 Corrugated metal siding (black)
- 05 Stucco facade finish
- 06 Cast-in-place concrete
- 07 Paint-coated metal (Forest Green)
- 08 Painted board (color: Forest Green)

key plan

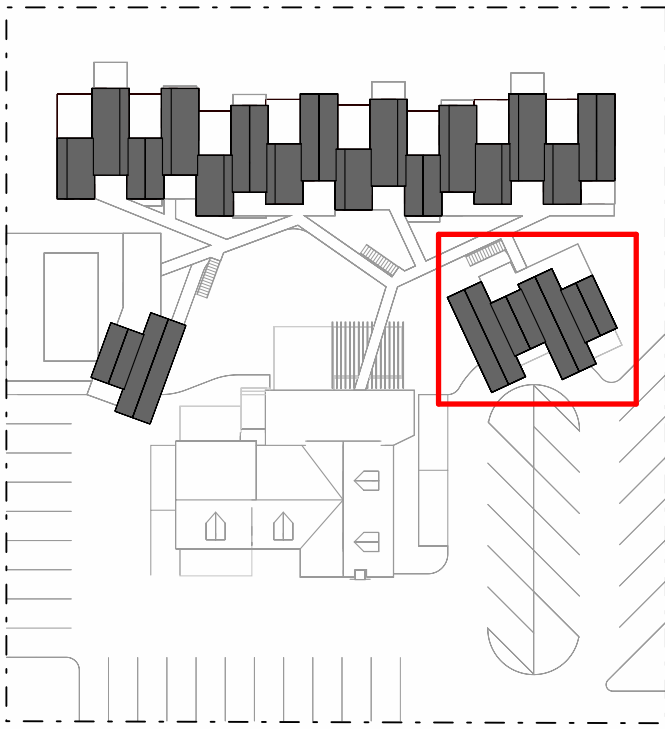

0 2' 4' 8'
1/2" = 1'-0"

VIEW
studio

info@view.studio
+7 921 395 4042
+351 926451779
inst: @view.archi
web: view.studio

notes

1. All dimensions are shown to F.O. stud or F.O. concrete U.N.O.

revisions

1	Development Permit 18.09.25

client name

client contacts

project name

**Gallagher Lake
Campground**

project address
**8380 Gallagher Lake
Frontage Road, Oliver**

drawn by

D. Vyazemskiy

checked by

author
VIEW studio

approved by

stage

Schematic Design

project number
200

sheet name
Axonometric View

issue date

18.09.25

current revision date
18.09.25

scale
As indicated @ ARCH D

sheet nr.

A490