EXISTING SITE AERIAL VIEW

PROPOSED WALL AERIAL VIEW

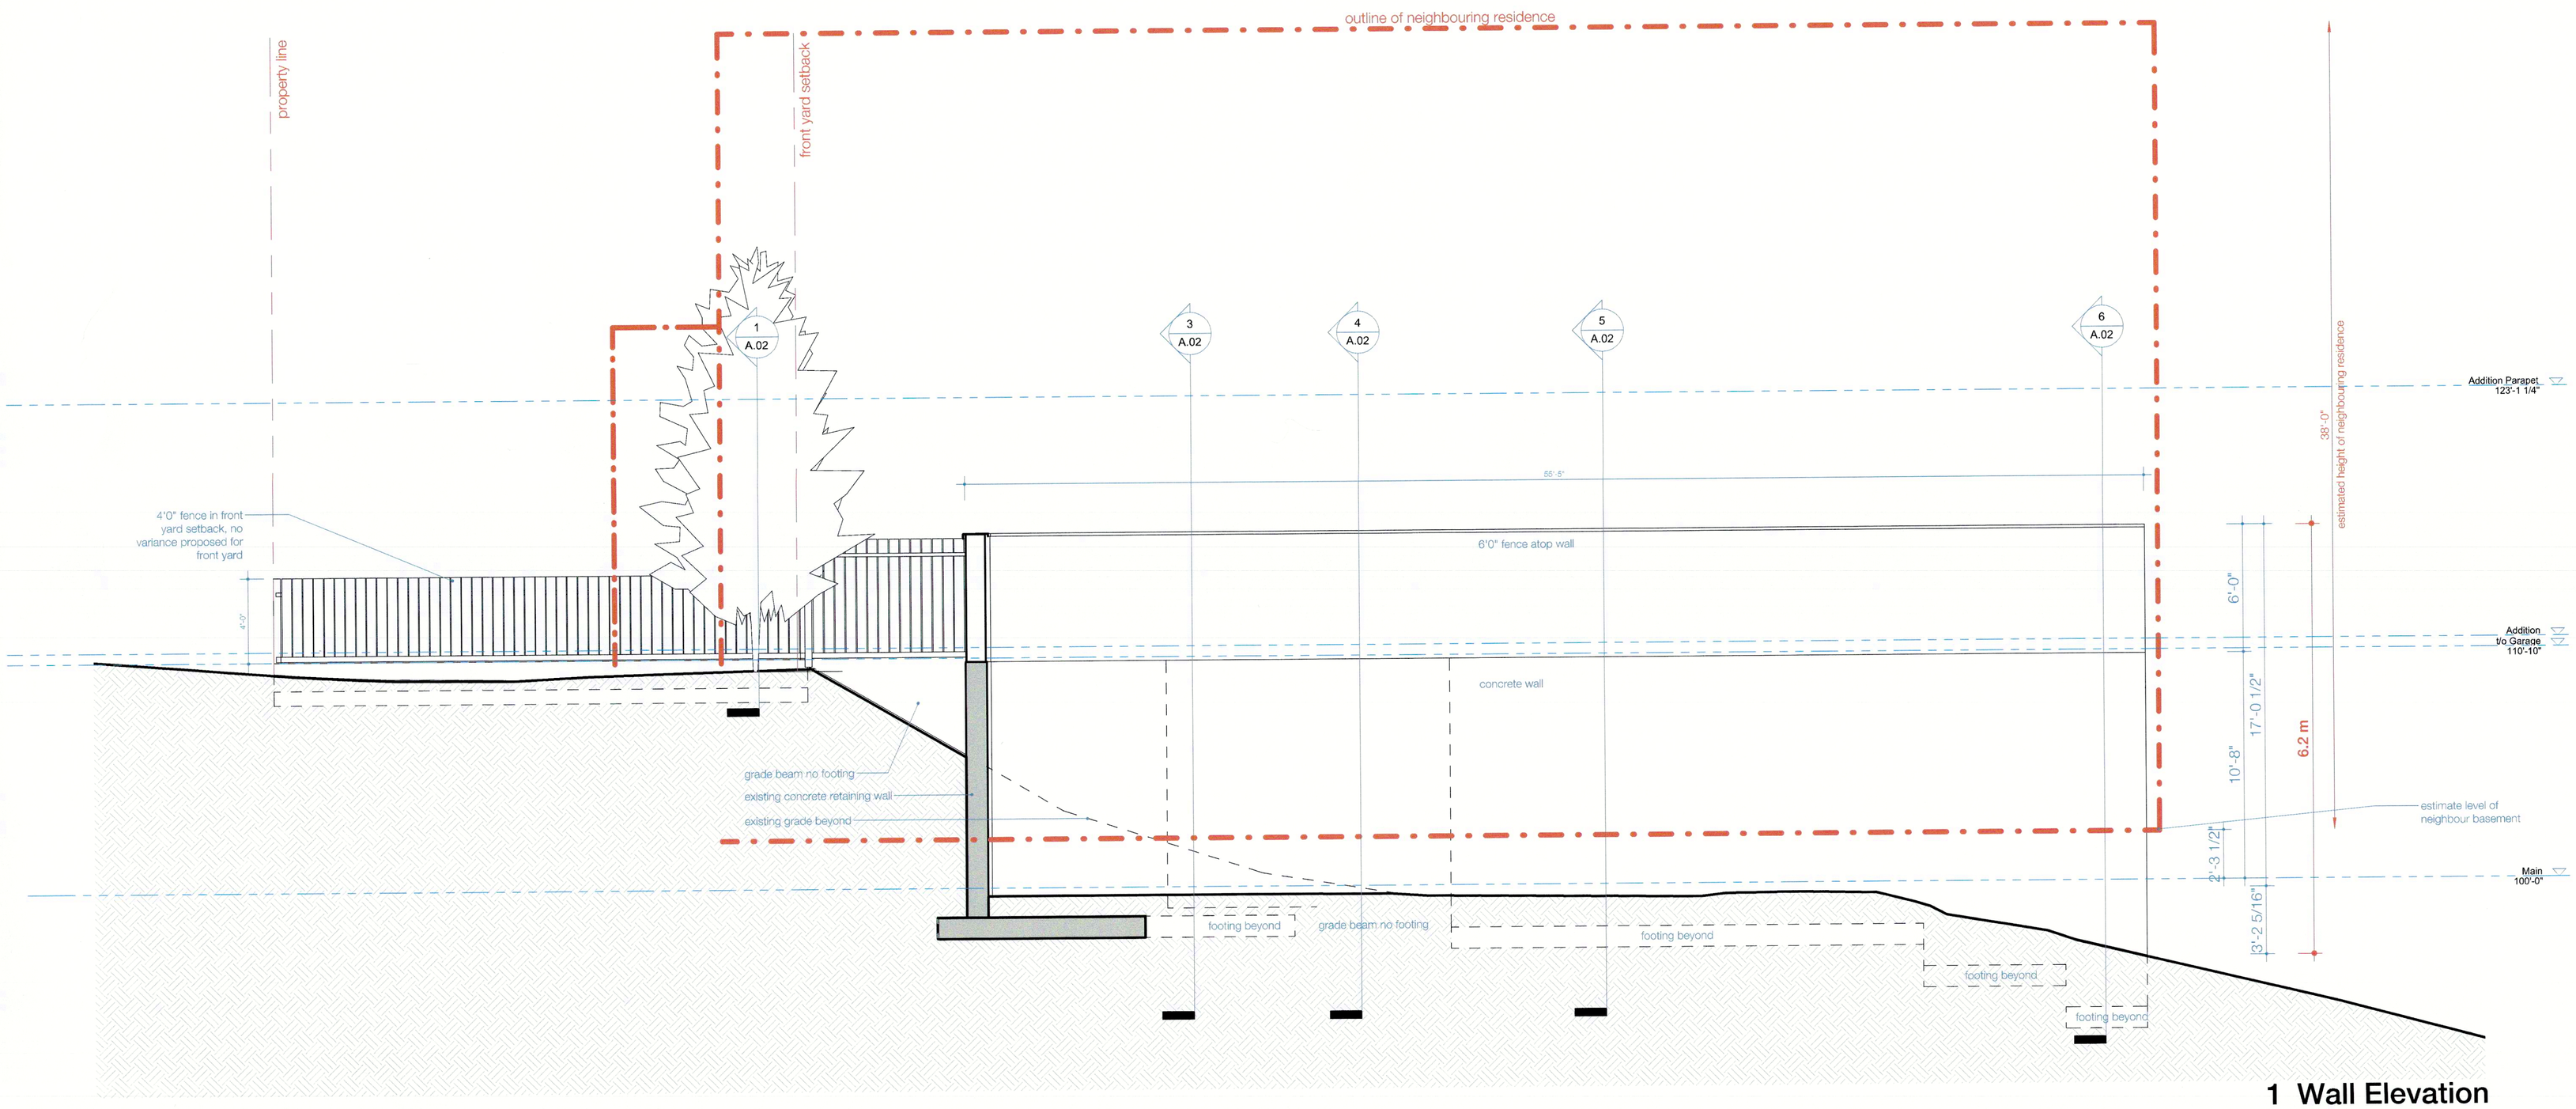


## 1 Wall Elevation

1/4" = 1'-0"

# GUNN RESIDENCE

6857 Indian Rock Road
Naramata, BC


sg_architecture
sanders green architecture ltd.

204-307 Martin Street
Penticton BC Canada
V2A 5K4

e: info@sandersgreen.ca
t: 778.622.3552


ISSUED FOR
VARIANCE PERMIT

REGISTERED ARCHITECT
WARREN JOHN SANDERS
BRITISH COLUMBIA

2024-04-05

**REVISIONS:**

| No. | Description | |
|---|---|---|
| 01 | VARIANCE APP. | 24.03.25 |

**NOTES:**


COPYRIGHT RELATED TO THE USE OF THIS DRAWING
The use of this drawing shall be governed by standard copyright law as generally accepted in architectural practice.


ARCHITECT'S REQUIREMENTS AND APPROVALS
It is the Builder's responsibility to notify the architect and to seek written approval for materials and workmanship which deviates from instructions provided by the Architect.

ENGINEER'S REQUIREMENTS AND APPROVALS
It is the Builder's responsibility to notify the architect and to seek written approval for materials and workmanship which deviates from instructions provided by the Engineer.

AUTHORITIES' REQUIREMENTS AND APPROVALS
All materials and workmanship must comply with the requirements of all authorities having jurisdiction over the work. It is the Builder's responsibility to gain necessary approval from all relevant Authorities.

SHOP DRAWINGS
Submit shop drawings to the Architect AND Engineer for approval prior to manufacture of prefabricated elements of the building.

**PROPOSED WALL ELEVATION**

project no.: 2021-04
drawn: WJS
scale: 1/4" = 1'-0"
date: 24.03.20

**A.03**