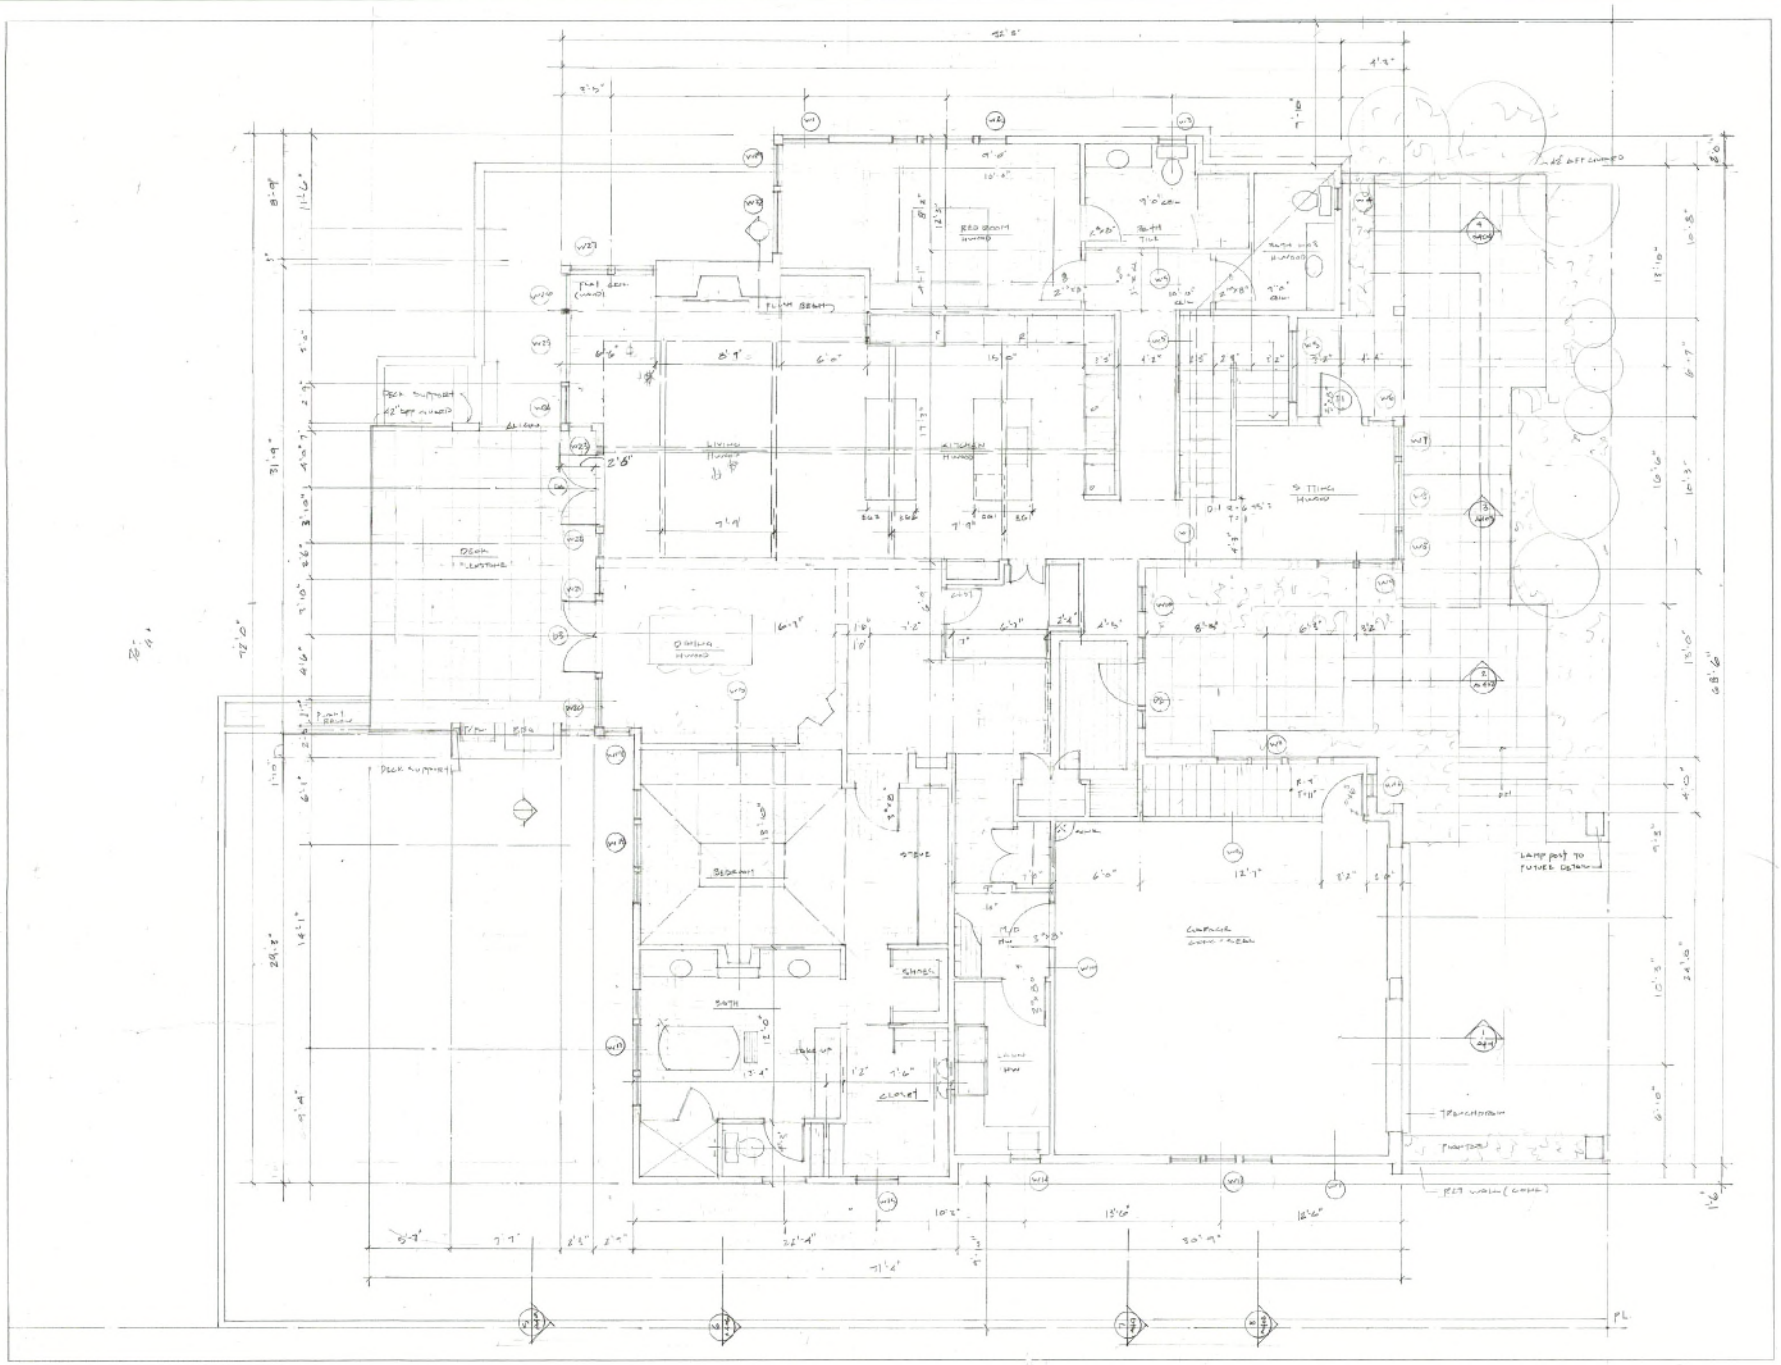

NORMAN GODDARD
architecture + design

209-212 Main Street
Penticton
British Columbia
V2A 5B2
250-770-1104

no	date	revision

MAR. 2. 22
JAN 11 22
APR. 18. 21
APR 14. 21
MAR 16. 21
FEB 4. 21
JAN 28. 21
DEC 17. 20 REVISED LOWER LAYOUT

project title

MAIN FLOOR PLAN

SUTTON RESIDENCE

dwg. title M FL

dr:	date: DEC. 20
ch:	scale: 1/4"=1'-0"

COPYRIGHT
© This drawing and design are copyright and form a conceptual intellectual property of Norman Goddard Architecture. No part of this drawing may be reproduced without written permission from the architect.

sheet no. A 1 of 4

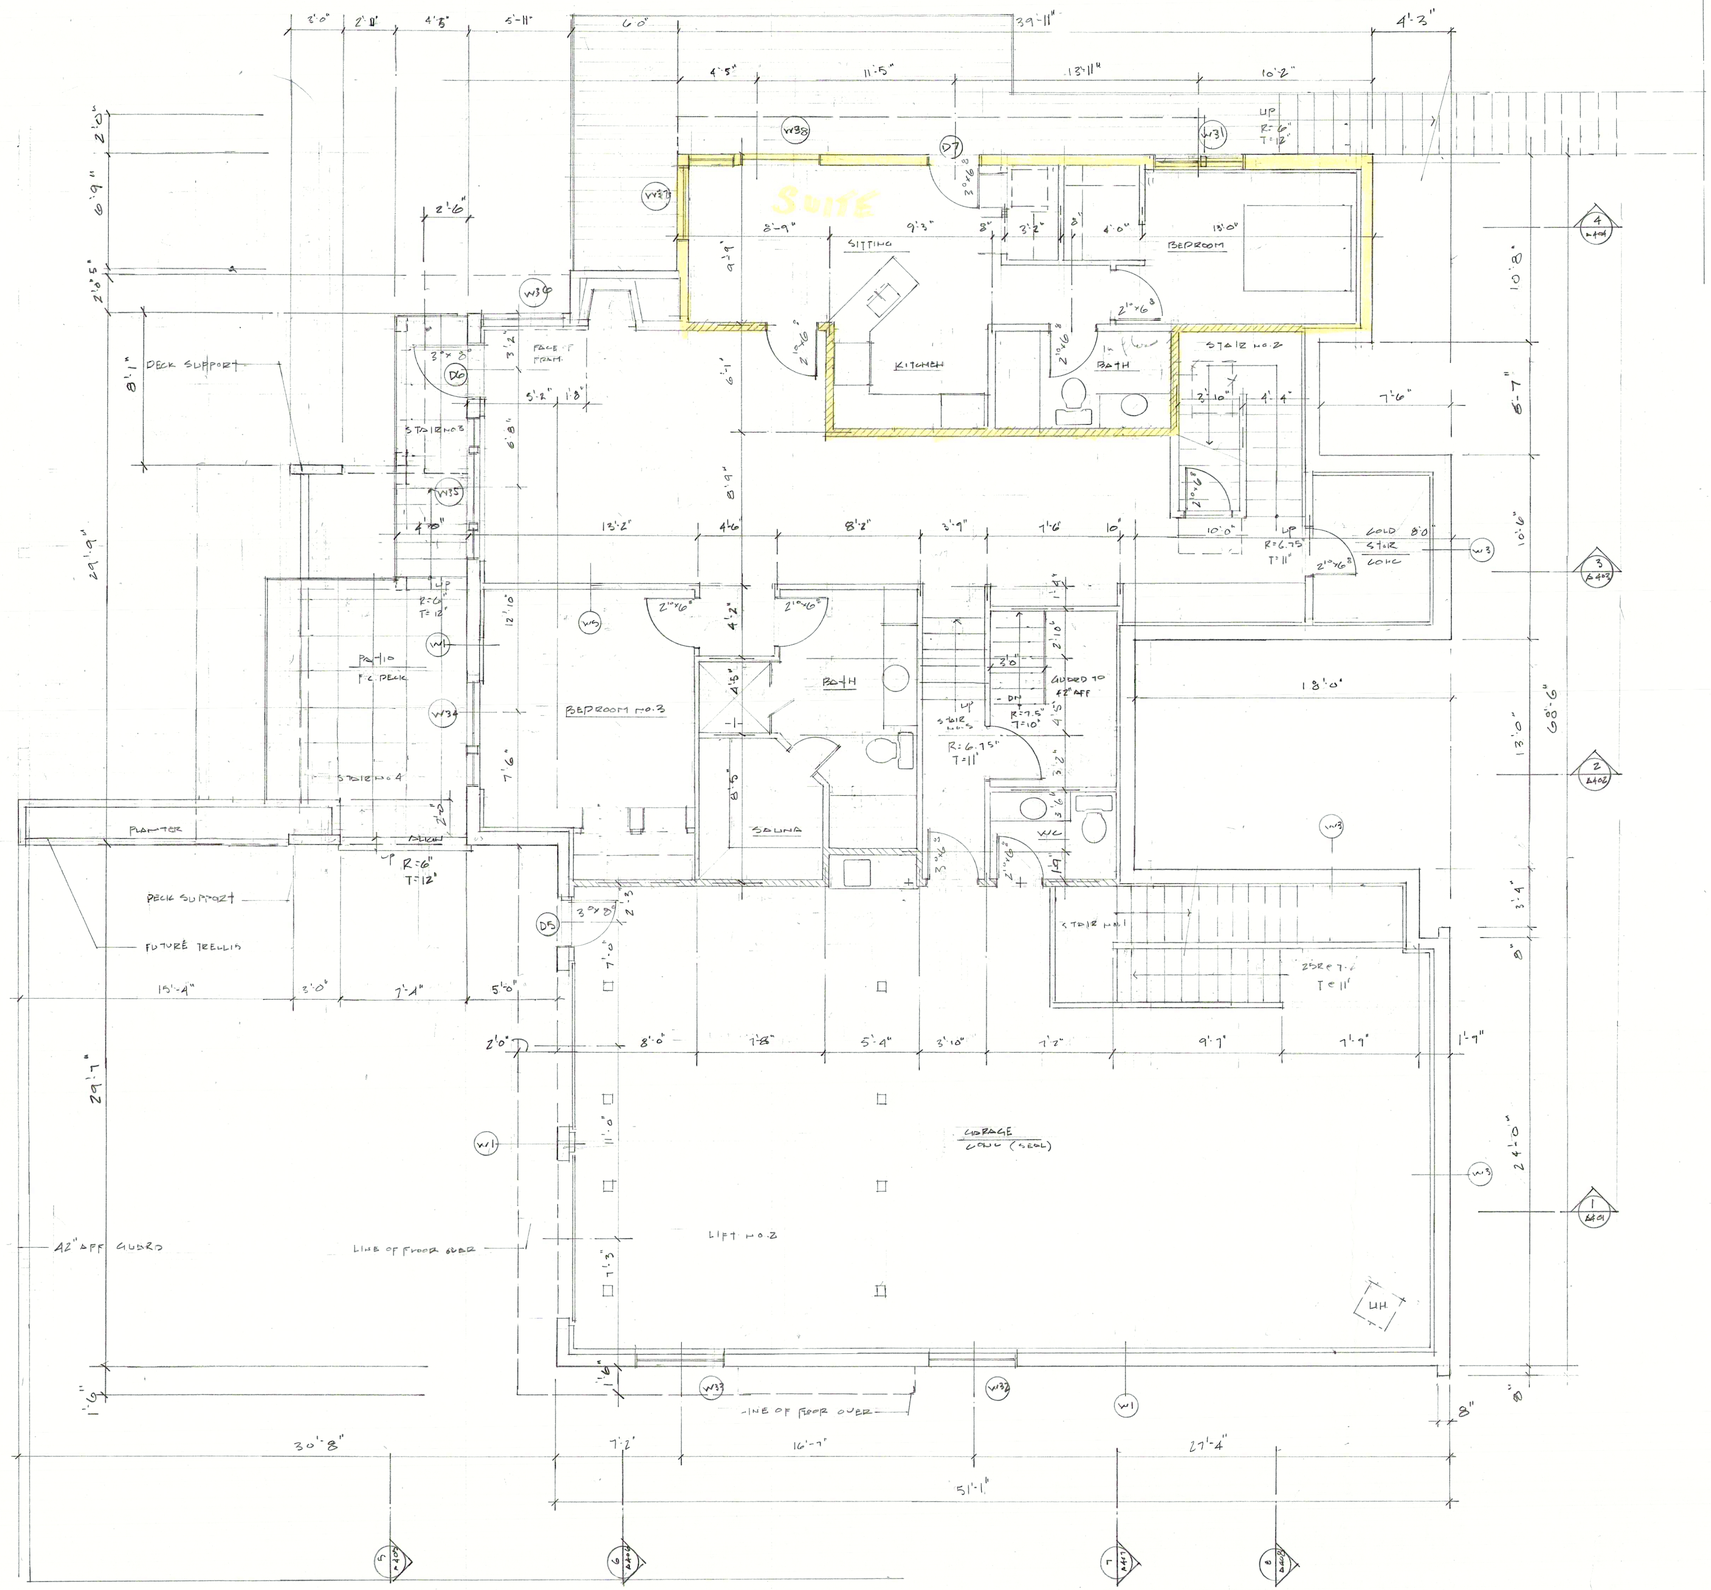

NORMAN GODDARD
architecture + design

209-212 Main Street
Penticton
British Columbia
V2A 5B2
250-770-1104

no.	date	revision

MAR 3	22
JAN	22
JUNE	21
APR 18	21
MAR 19	21
FEB 7	21

project title

LOWER FLOOR PLAN

SUTTON RESIDENCE

dwg. title MFC

dr:	date: DEC 20
ch:	scale: 1/4"=1'-0"

COPYRIGHT
© This drawing and design are copyrighted and considered intellectual property of 'Norman Goddard Architecture'. No part of this drawing may be reproduced without written permission from the architect.

sheet no. A-103