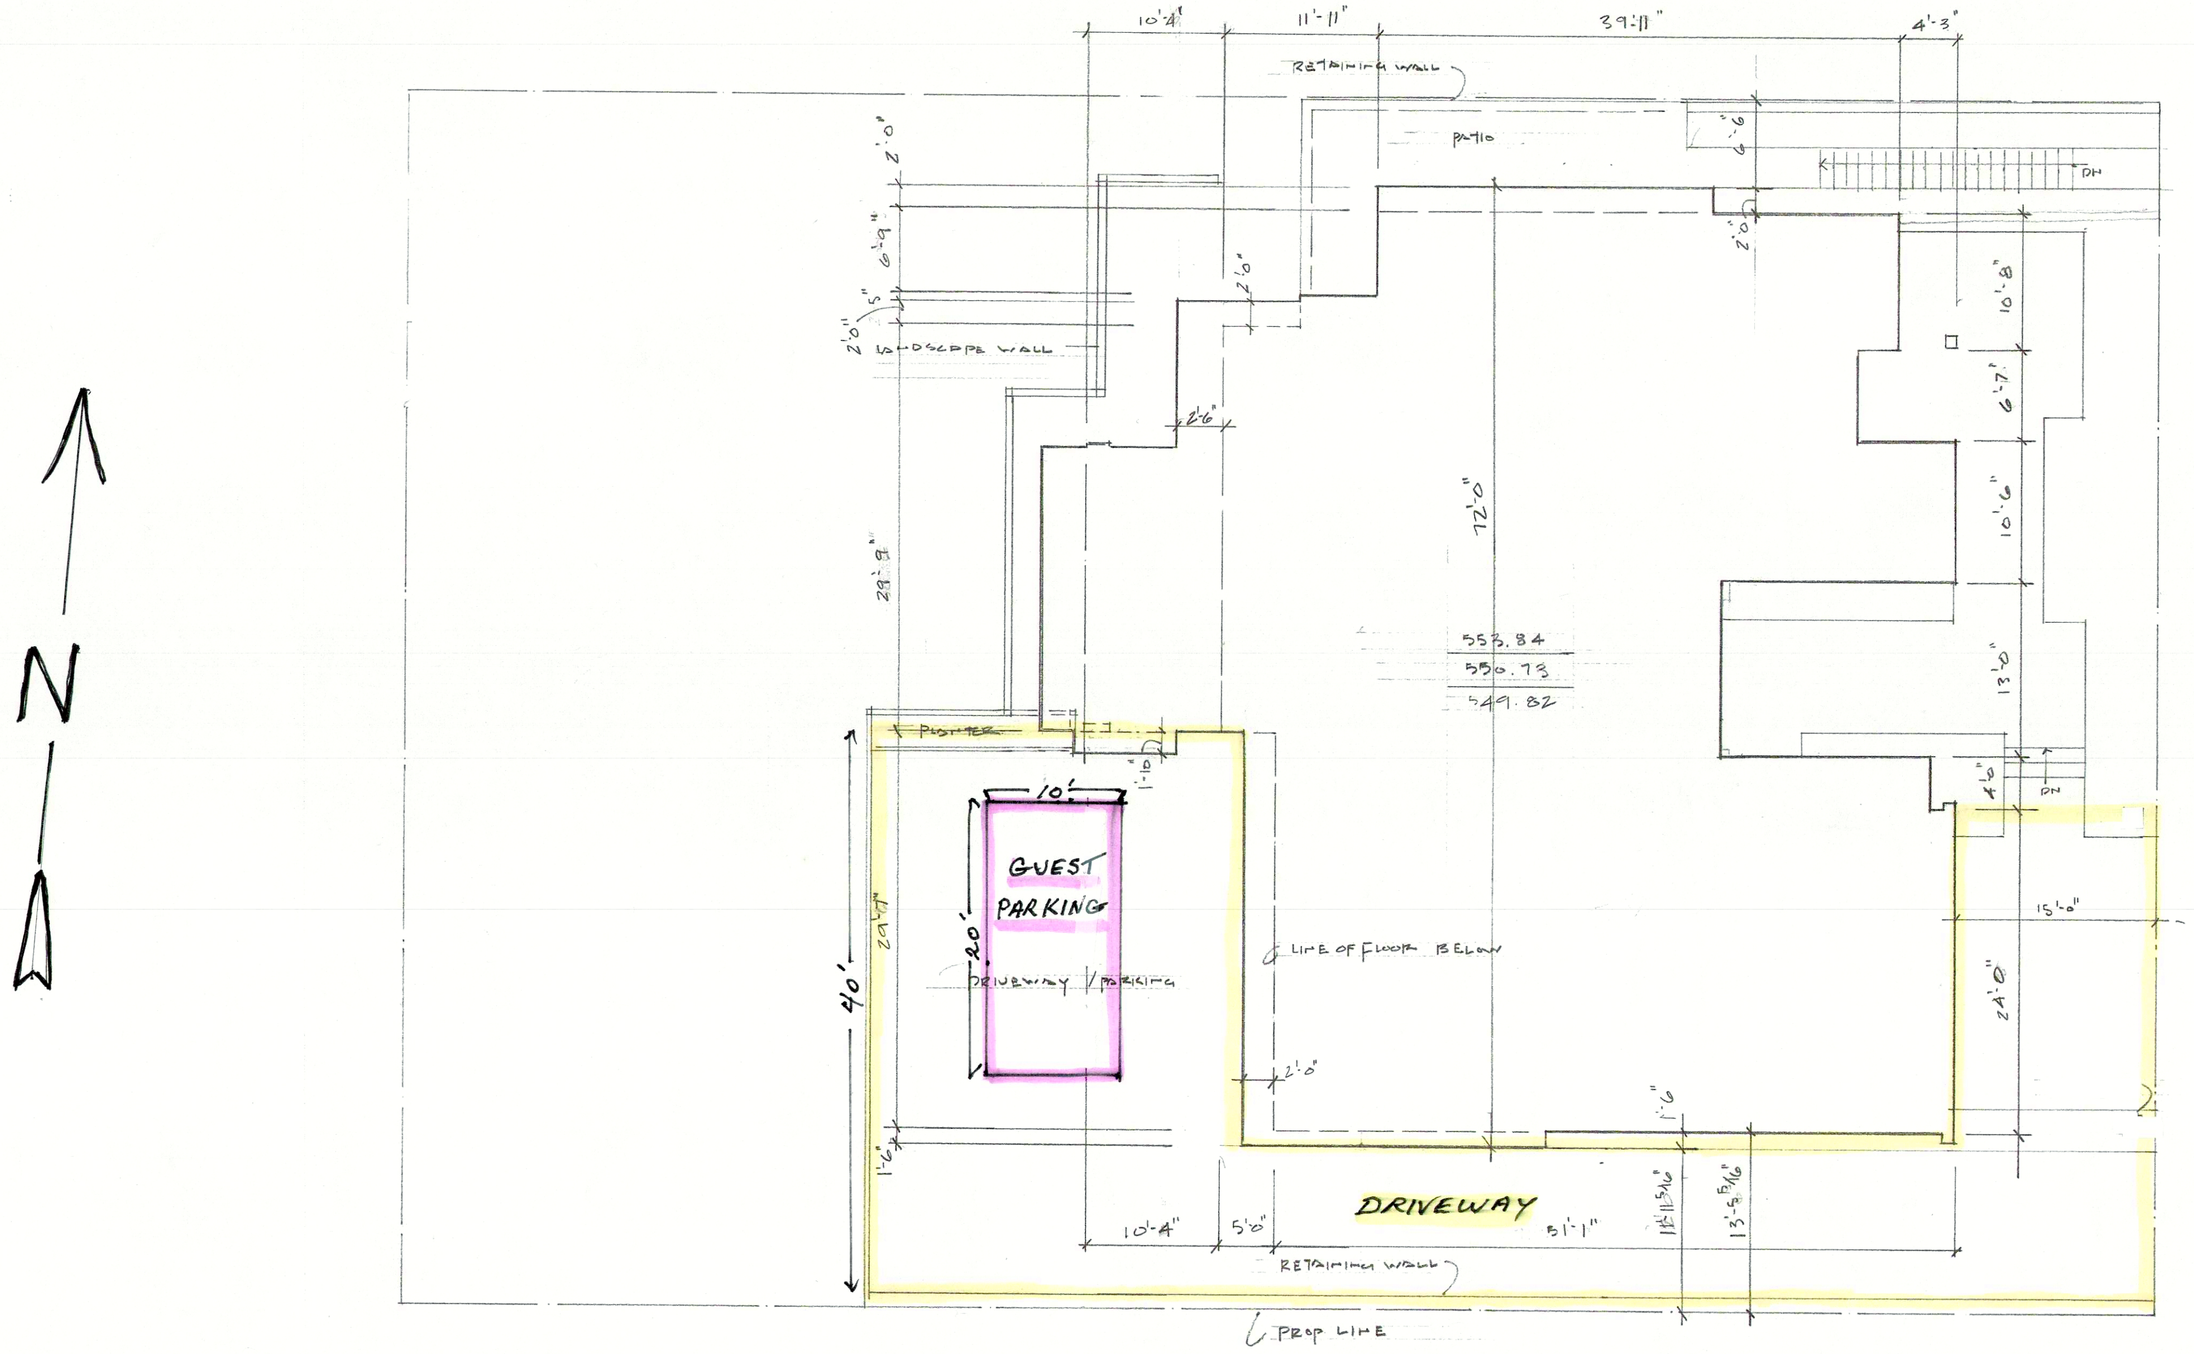

SITE PLAN

NORMAN GODDARD
architecture + design

209-212 Main Street
Penticton
British Columbia
V2A 5B2
250-770-1104

no.	date	revision

PARKING PLAN

MAR. 3/22

project title

SITE PLAN

SUTTON RESIDENCE

dwg. title

dr:	date: JAN. 22
ch:	scale: 1/8"

COPYRIGHT
© This drawing and design are copyrighted and considered intellectual property of 'Norman Goddard Architecture'. No part of this drawing may be reproduced without written permission from the architect.

sheet no. A-101R