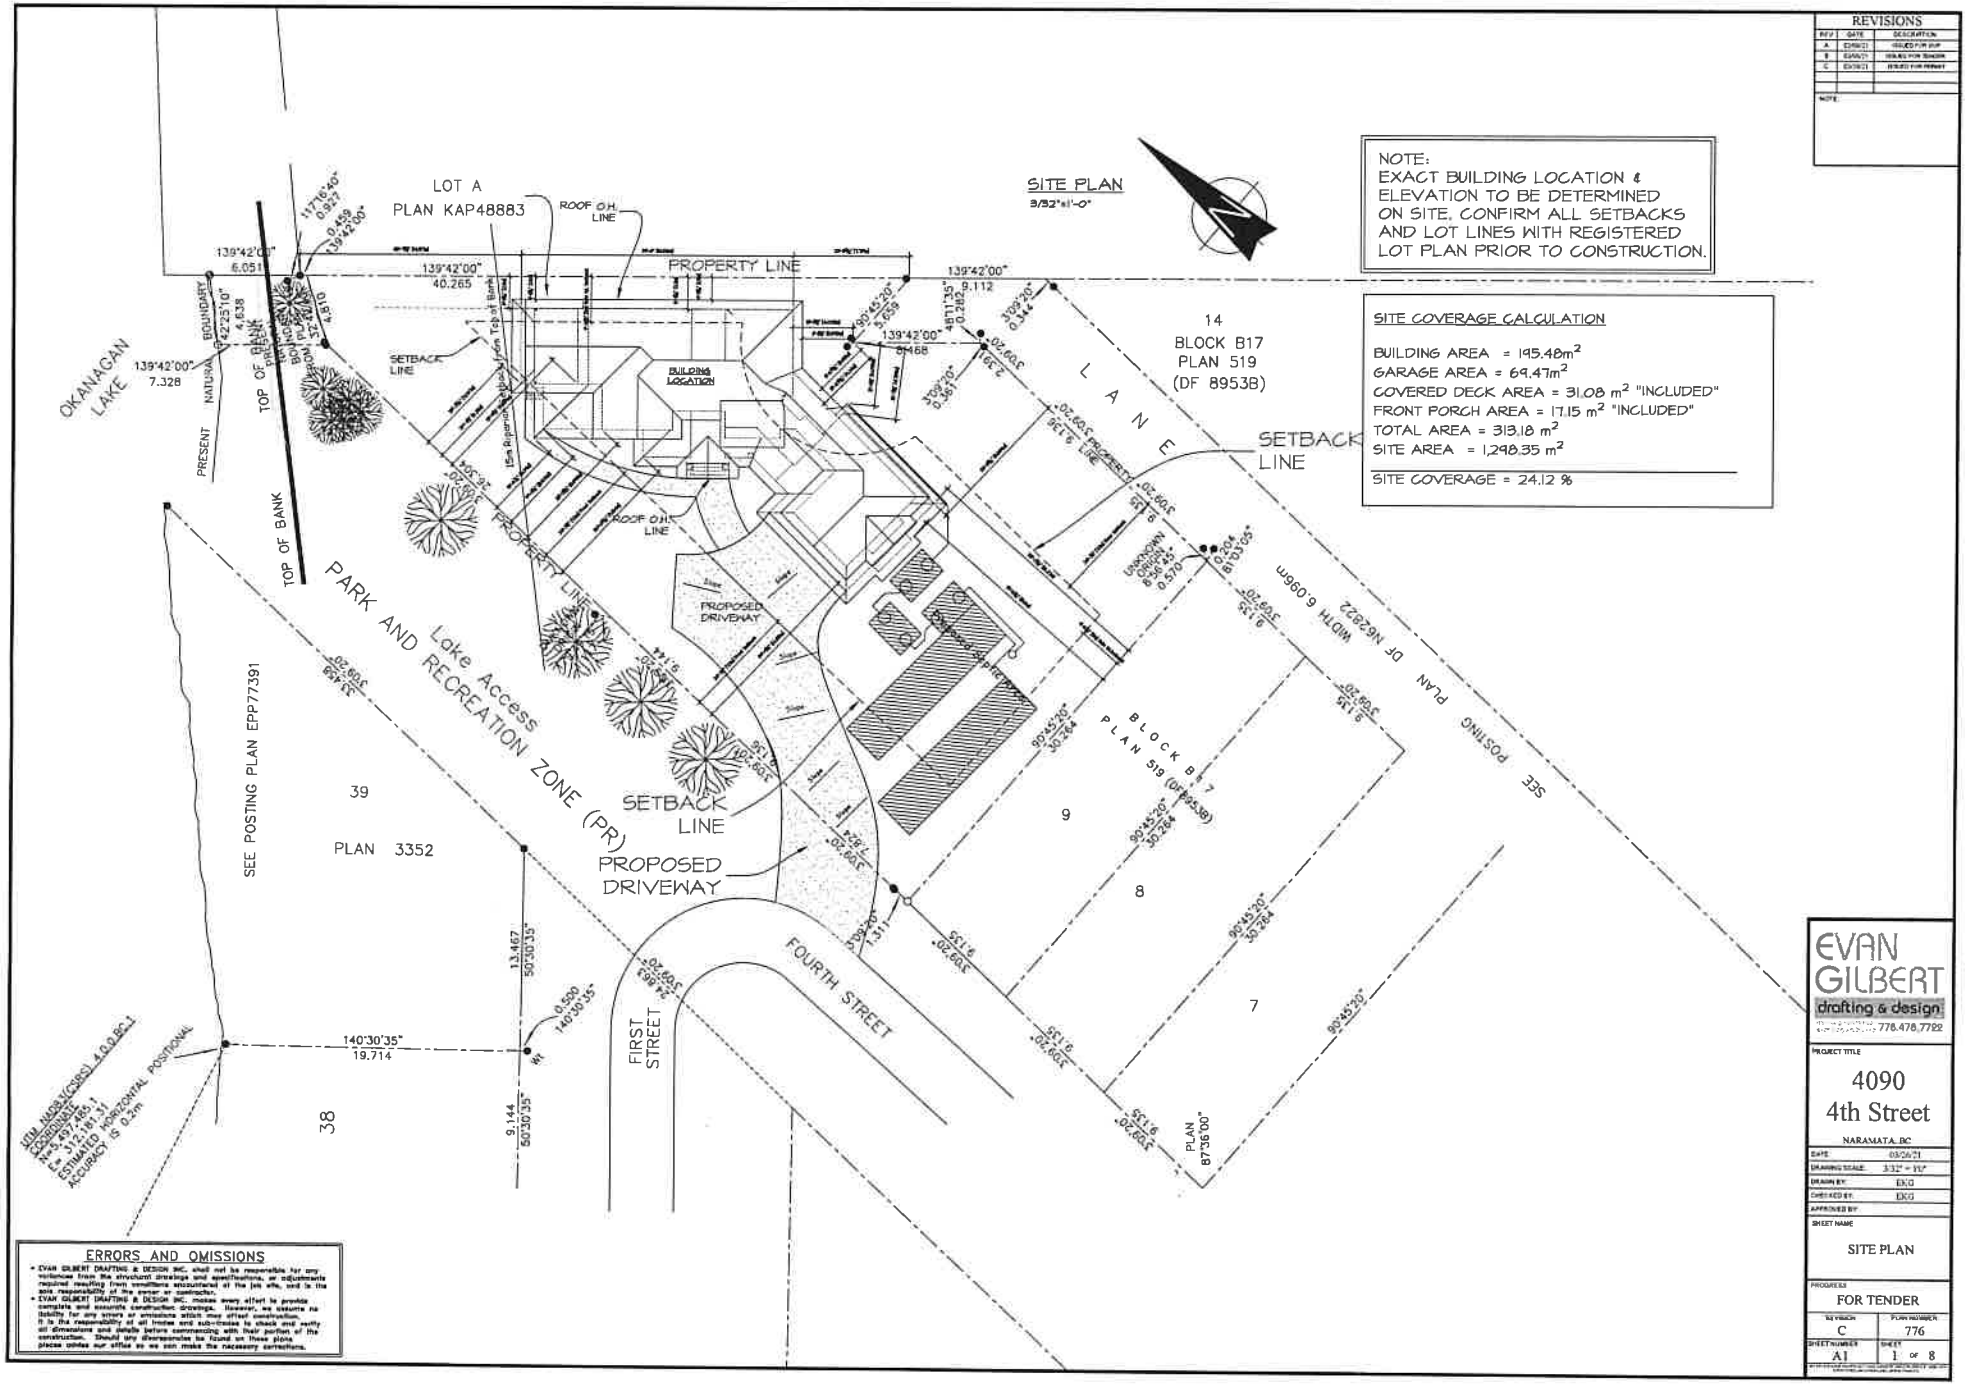

REVISIONS

REV	DATE	DESCRIPTION
A	03/06/21	ISSUED FOR DP
B	03/09/21	ISSUED FOR REVIEW
C	03/16/21	ISSUED FOR PERMIT

NOTE:

EVAN GILBERT
drafting & design
778.478.7722

PROJECT TITLE
4090
4th Street
NARAMATA, BC

DATE	03/06/21
DRAWING SCALE	3/32" = 1'0"
DRAWN BY	EKG
CHECKED BY	EKG
APPROVED BY	

SHEET NAME
SITE PLAN

PROGRESS
FOR TENDER

BY WHICH	PLAN NUMBER
C	776

SHEET NUMBER	SHEET
A1	1 OF 8