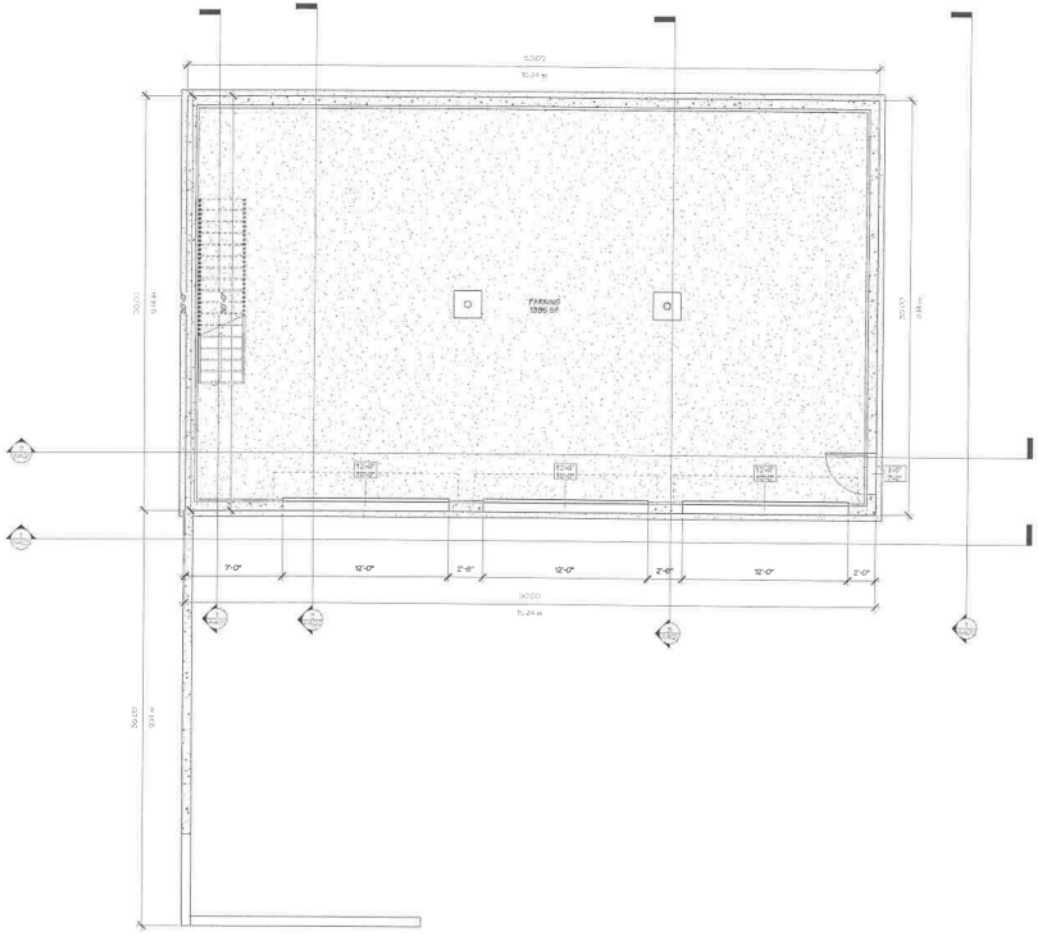

1 1st Storey
1/4" = 1'-0"

0 5 10

Drawings created using
www.autodesk.com/revit

Surveyor AlTerra Land Surveying Ltd
BCLS
264 Westminster Ave. W.
Penticton BC V2A 1J9
250 492 5905
dblaszak@altserrasurvey.ca

Amber LeCompte GroundFX Geotechnical Inc.
P.O. Box 22042, RPO Penticton Plaza
Penticton, BC V2A 8L1
250-274-9500
admin@gfxgeotech.ca

No.	Description	Date

Plan checking TBA
Telephone TBA
E-mail TBA
DBI TBA
Telephone TBA
E-mail TBA

DRAWINGS BY DAVE:-LTD.

Applicant: Rick Fry 604 724 5518
1805 Sparton Dr Penticton, BC

Accessory Building

1805 Sparton Dr. Penticton, BC

Issued for Application

1st Floor Plan

Project number	2405
Date	2026.01.21
Drawn by	Author
Checked by	dew

A201

2026-01-21 3:20:07 PM

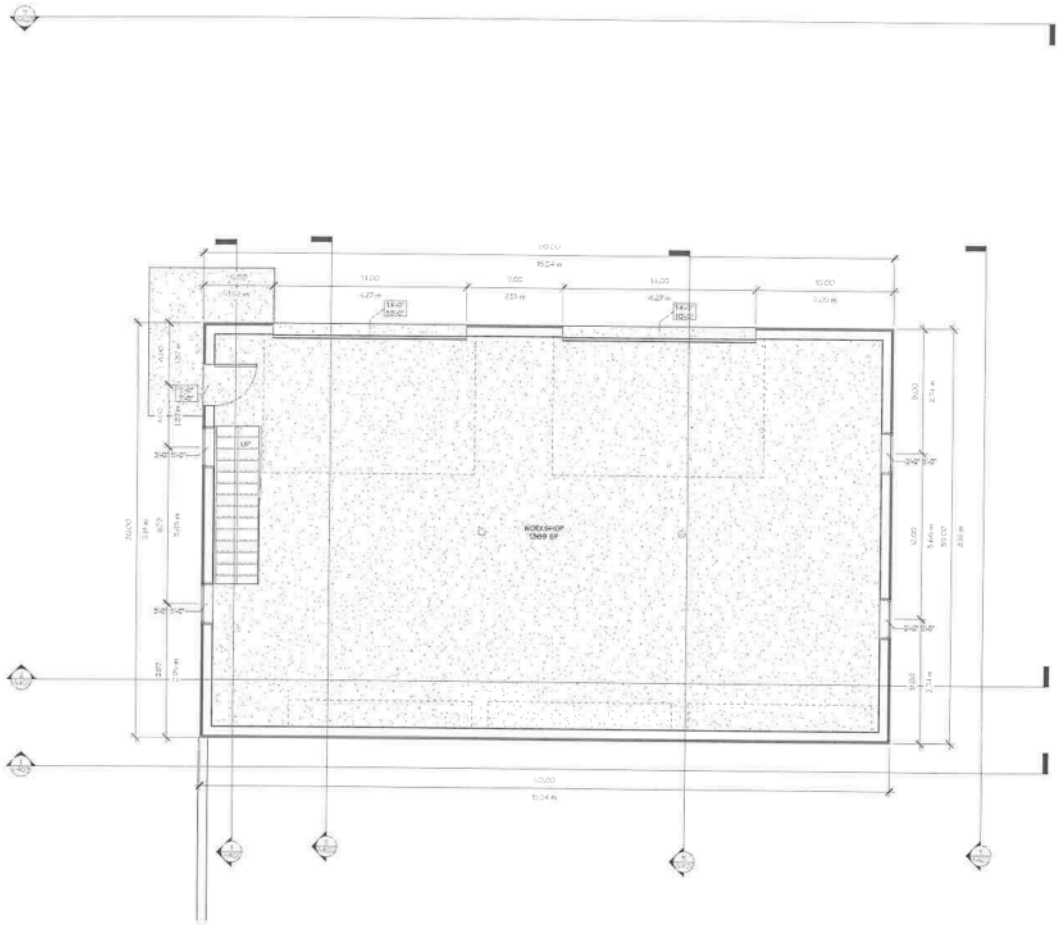

1 2nd Storey
1/4" = 1'-0"

Surveyor AlTerra Land Surveying Ltd
BCLS
264 Westminster Ave. W.
Penticton BC V2A 1J9
250 492 5903
dblaszak@alterrasurvey.ca

Amber LeCompte GroundFX Geotechnical Inc.
P.O. Box 22042, RPO Penticton Plaza
Penticton, BC V2A 8L1
250-274-9500
admin@gfxgeotech.ca

No.	Description	Date

Plan checking TBA
Telephone TBA
E-mail TBA
DBI TBA
Telephone TBA
E-mail TBA

DRAWINGS BY DAVE:-LTD.

Applicant: Rick Fry 604 724 5518
1805 Sparton Dr Penticton, BC

Accessory Building

1805 Sparton Dr. Penticton, BC

Issued for Application

2nd Floor Plan

Project number	2405
Date	2026.01.21
Drawn by	Author
Checked by	Checker

A202