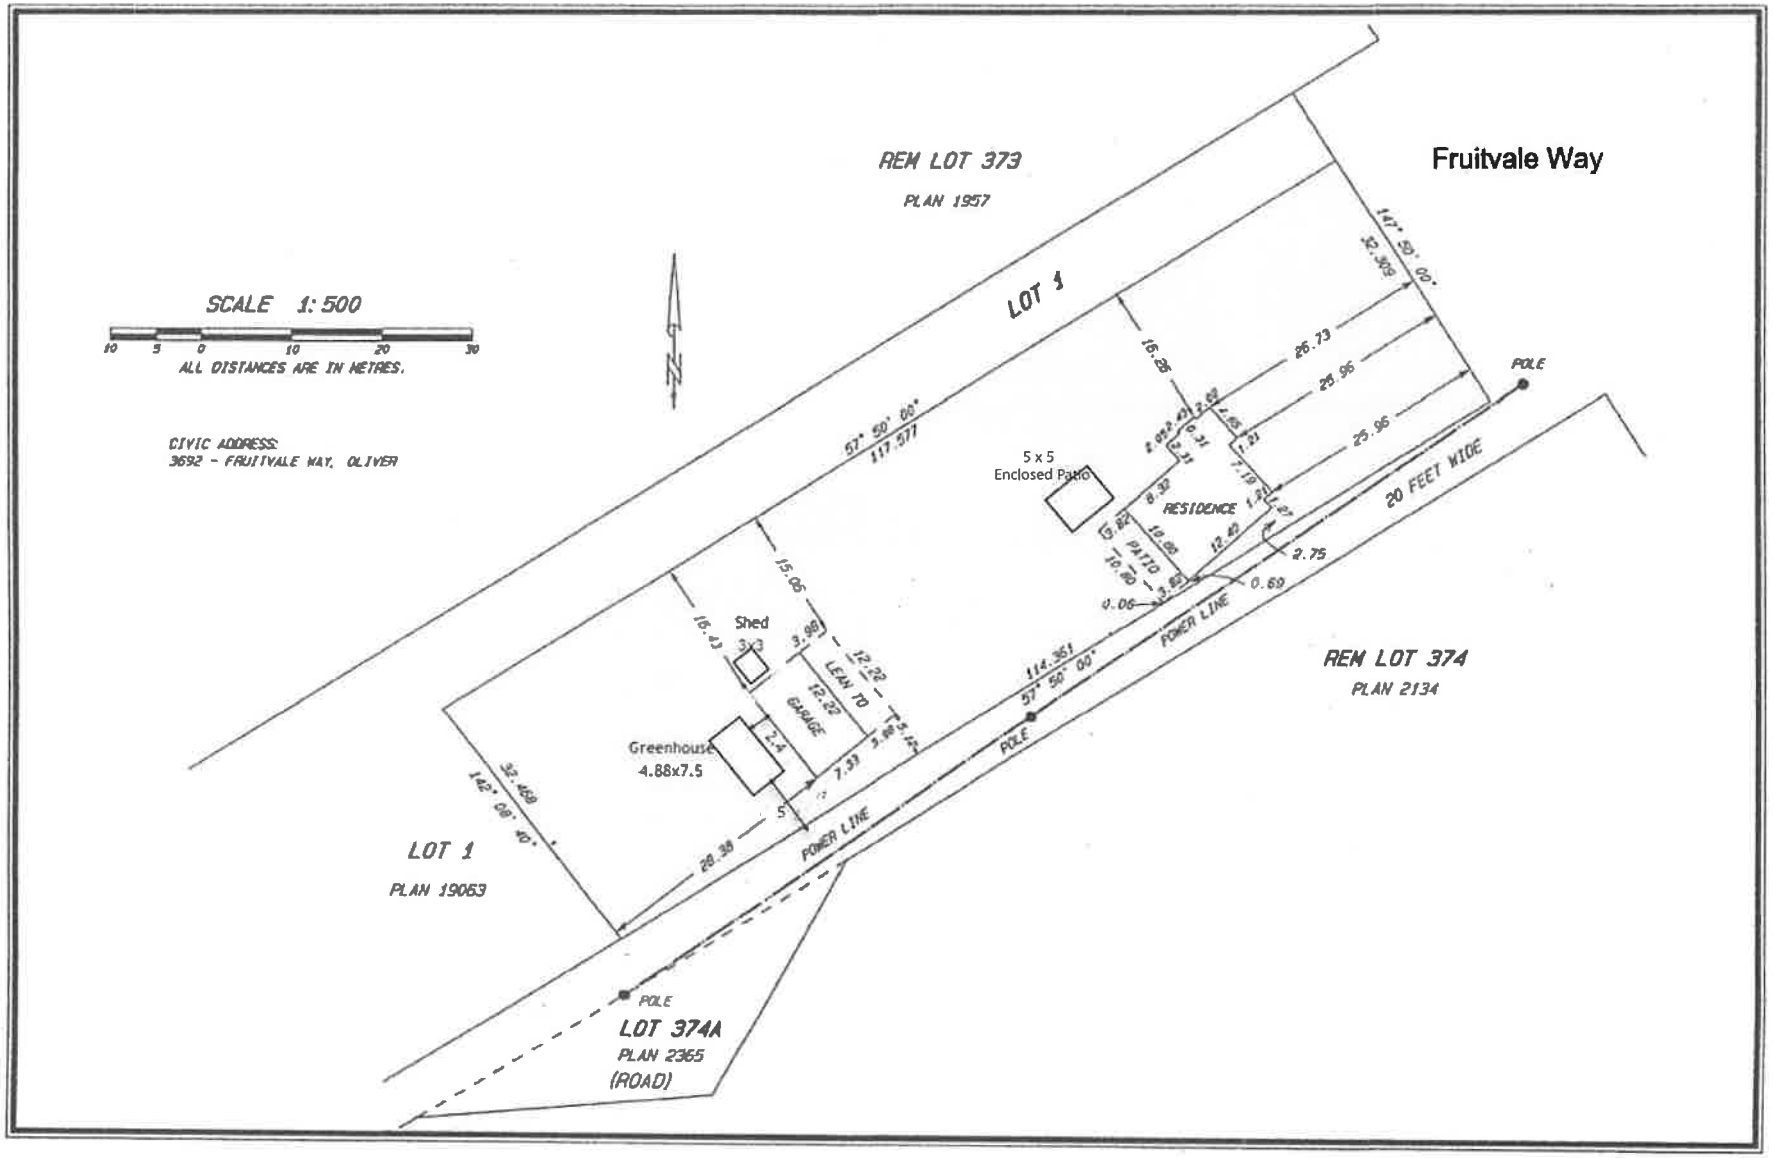
Fruitvale Way
REM LOT 373
PLAN 1957
LOT 1
SCALE 1:500
ALL DISTANCES ARE IN METRES.
CIVIC ADDRESS:
3692 - FRUITVALE WAY, OLIVER
5 x 5
Enclosed Patio
RESIDENCE
PATIO
Shed
GARAGE
LEAN TO
Greenhouse
4.88x7.5
POWER LINE
POLE
20 FEET WIDE
REM LOT 374
PLAN 2134
LOT 1
PLAN 19063
LOT 374A
PLAN 2365
(ROAD)