


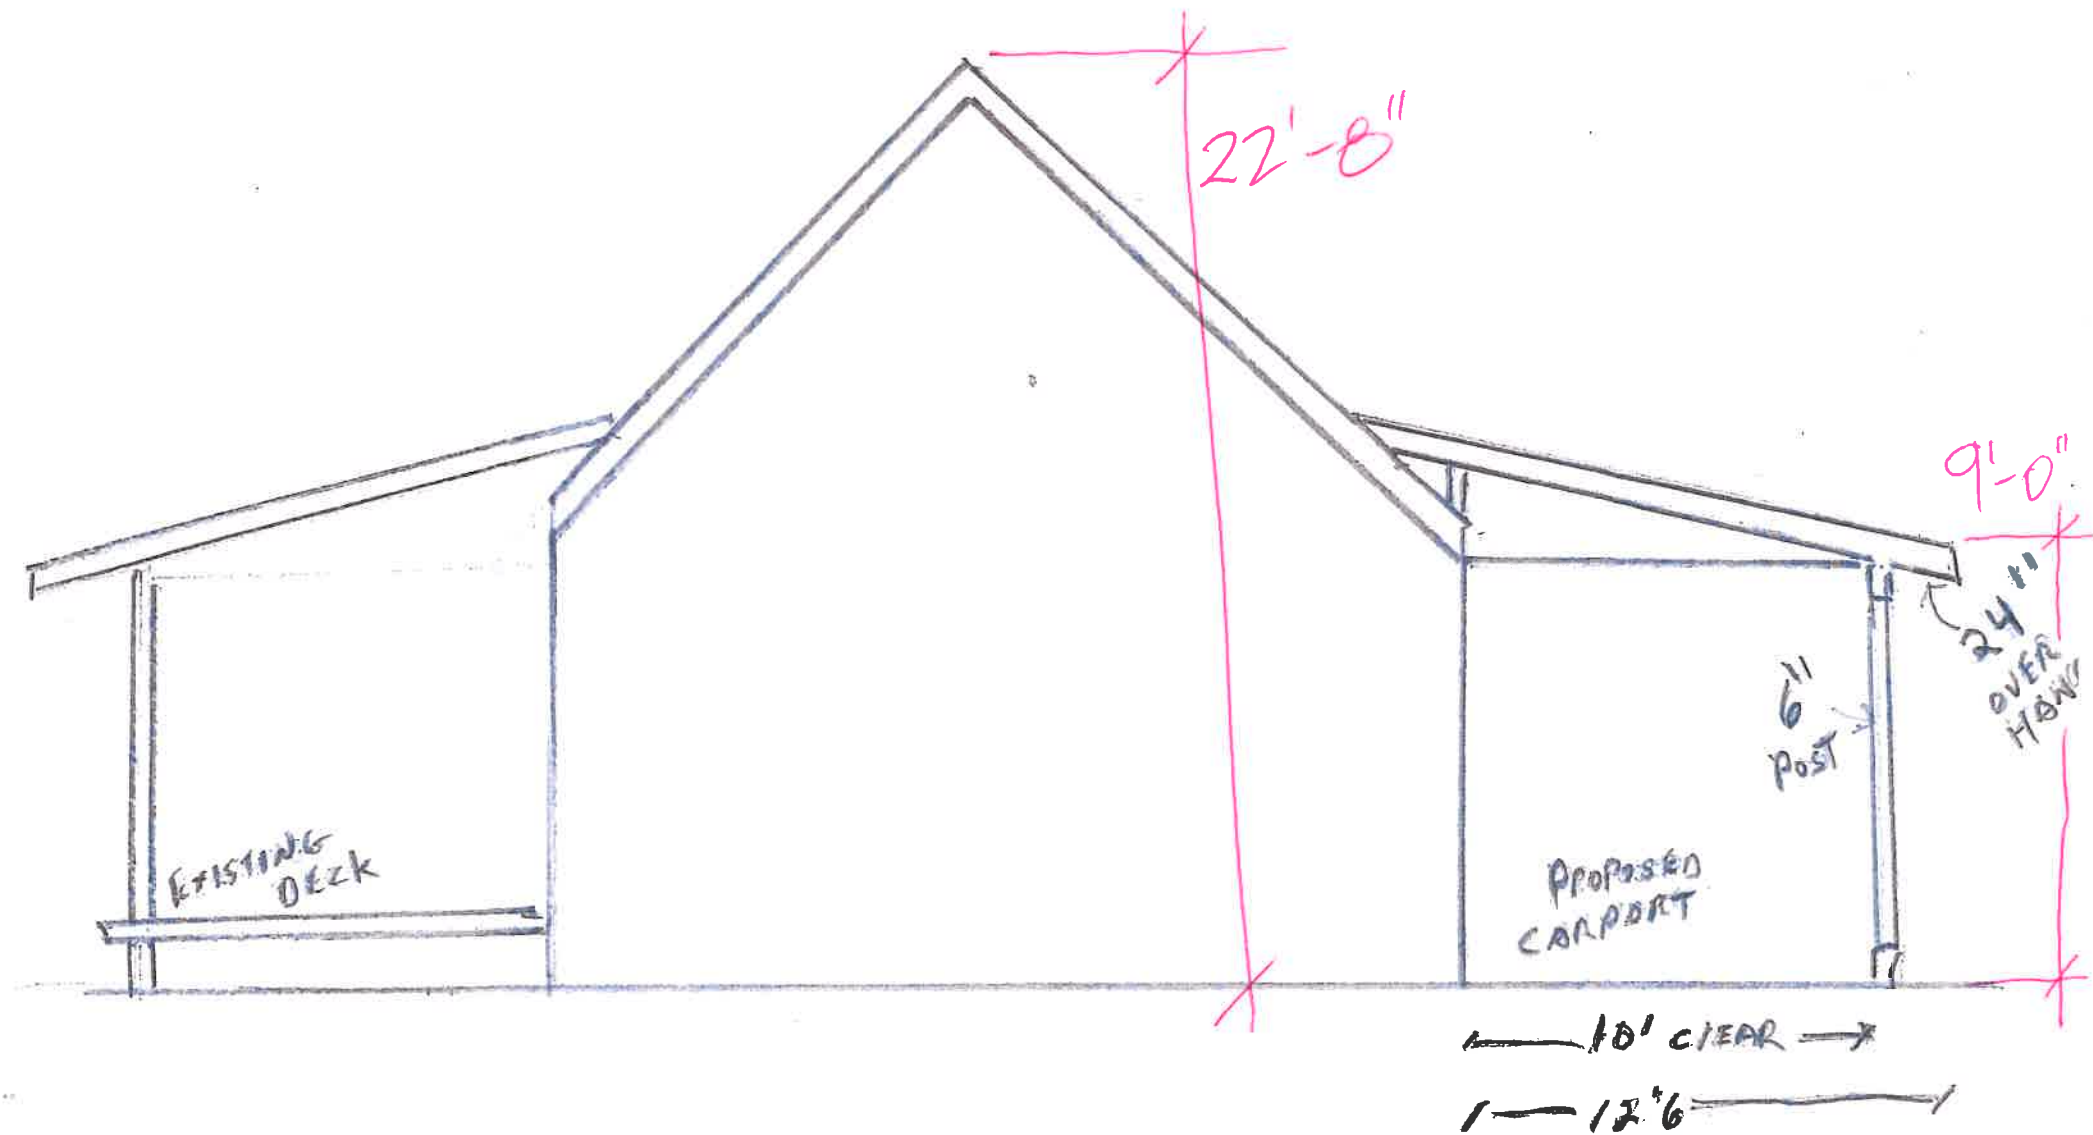

OTHER ELEVATIONS
WITH BUILDING PERMIT APPLICATION